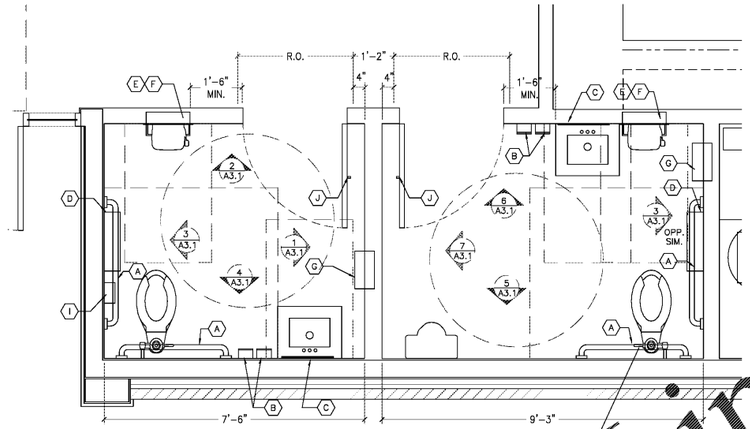

RESTROOM PLAN

SCALE: 1/2" = 1'-0"

GENERAL NOTES:

A. FOR INTERIOR FINISHES, REFER TO INTERIOR DECOR SHEETS.
B. PLUMBING FIXTURES TO BE PROVIDED BY THE GENERAL CONTRACTOR.
C. ALL PLUMBING FIXTURES, FAUCETS AND ACCESSORIES TO BE ADA COMPLIANT
D. ALL EXPOSED PIPING UNDER LAVATORIES TO BE INSULATED TO PROTECT FROM CONTACT. THERE SHALL BE NO SHARP OR ABRASIVE SURFACES UNDER LAVATORIES.

RESTROOM / KITCHEN ACCESSORIES:

(A) GRAB BAR: BOBRICK 250 LBF. MINIMUM 33" MIN. TO 36" MAX. HEIGHT TO THE TOP OF THE GRIPPING SURFACE. PROVIDE THE REQUIRED QUANTITY AND LENGTH AS INDICATED ON THE DRAWINGS OR AS REQUIRED BY THE GOVERNING CODE. THE BAR SHALL BE 1-1/2" IN DIAMETER AND MOUNTED WITH 1-1/2" CLEARANCE FROM THE WALL.

(B) WALL MOUNTED SOAP DISPENSER AND HAND SANITIZER DISPENSER (36" MAX. HEIGHT) SUPPLIED BY "ECOLAB" AND INSTALLED BY THE G.C.
NOTE: SOAP AND HAND SANITIZER DISPENSERS TO BE PROVIDED AT EACH KITCHEN HANDSINK.

(C) MIRROR: (BOTTOM OF REFLECTIVE SURFACE AT 40" MAXIMUM HEIGHT) MODEL B-165-1836 (18"x36") STAINLESS STEEL CHANNEL FRAME MIRROR WITH THEFT RESISTANT SCREWS BY BOBRICK OR APPROVED EQUIVALENT.

(D) TOILET PAPER HOLDER: 9" TWIN JUMBO MODEL #5288 BY BOBRICK AMERICAN CORPORATION.

(E) PAPER WASTE RECEPTACLE: MODEL B-2344 AS MANUFACTURED BY BOBRICK OR APPROVED EQUIVALENT. (ROUGH OPENING 16"W x 29-1/4"H x 4"D MIN.)

(F) PAPER TOWEL DISPENSER: SEMI-RECESSED SURFACE MOUNTED SUPPLIED BY PAPER TOWEL SUPPLIER AND INSTALLED BY THE G.C. MODEL #T-1290WS
OPTIONAL: HANDS FREE PAPER TOWEL DISPENSER: "SAN JAMAR" #T-1490WS
NOTE: PROVIDE PAPER TOWEL DISPENSER "SAN JAMAR" MODEL #T-1490BK AT EACH HANDSINK IN KITCHEN.

(G) ELECTRIC HAND DRYER: COLUMBIA VORTEX SEMI-RECESSED DELUXE SERIES AUTOMATIC TOUCH-FREE SENSOR HAND DRYER. MODEL HD-635-210
NOTE: HAND DRYER TO BE INSTALLED AT A MAXIMUM HEIGHT OF 48" FROM FINISH FLOOR ELEVATION TO TOP OF SENSOR OR PER ADA REQUIREMENTS.

(H) URINAL SCREEN: BOBRICK 1080/1180 DURALINE SERIES #E0-09 COLOR: BLACK
OPTIONAL: MARLITE LAMINATE OR PHENOLIC URINAL SCREEN MAY BE USED AS AN ALTERNATE TO BOBRICK SPECIFICATION.

(I) SANITARY NAPKIN DISPOSAL: BOBRICK CONTURA SERIES B-270, SURFACE MOUNTED.

(J) COAT HOOK: BOBRICK MODEL B-6717 TO BE MOUNTED ON INSIDE OF EACH RESTROOM DOOR FOR SINGLE OCCUPANCE RESTROOMS AND EACH RESTROOM STALL DOOR FOR MULTIPLE OCCUPANCY RESTROOMS. MOUNT AT 36"-40" A.F.F. FOR ADA ACCESSIBLE LOCATIONS AND AT 48" A.F.F. MAXIMUM FOR NON-ADA ACCESSIBLE LOCATIONS.

(K) BABY CHANGING STATION: KOALA KARE #KB200-05 (HORIZONTAL) OR #KB101-01 (VERTICAL) WALL MOUNTED WITH MICORBAN GREY.
SANITARY BED LINERS FOR BABY CHANGING STATION: KOALA KARE #KB150-99
NOTE: CHANGING STATION TO COMPLY WITH ALL ACCESSIBILITY REQUIREMENTS. PROVIDE BLOCKING AS REQUIRED FOR STATION SUPPORT.

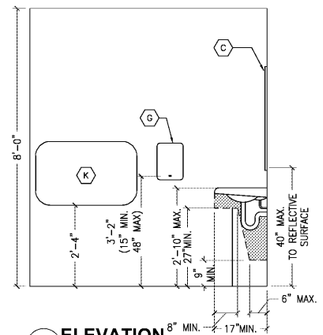

1 ELEVATION
SCALE: 1/2" = 1'-0"

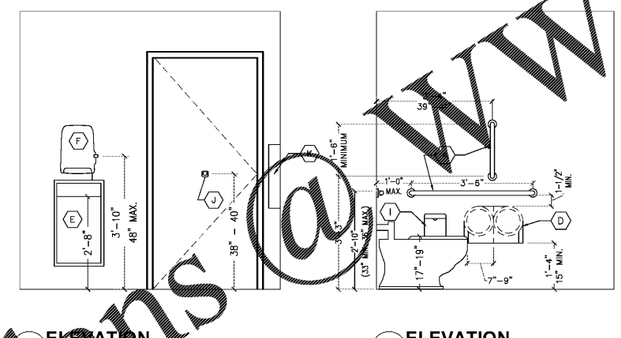

2 ELEVATION
SCALE: 1/2" = 1'-0"

3 ELEVATION
SCALE: 1/2" = 1'-0"

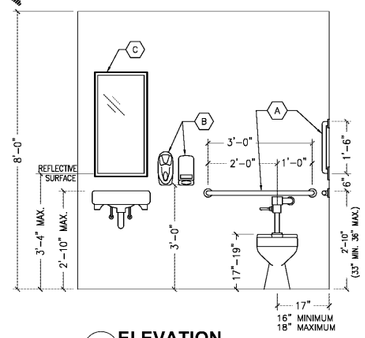

4 ELEVATION
SCALE: 1/2" = 1'-0"

NOTE:

SEE DECOR DRAWINGS FOR TILE WALL AND FLOOR FINISHES.

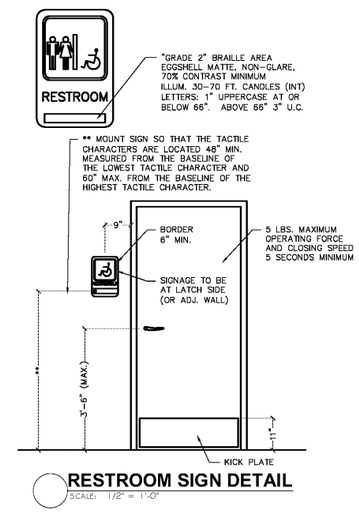

RESTROOM SIGN DETAIL
SCALE: 1/2" = 1'-0"

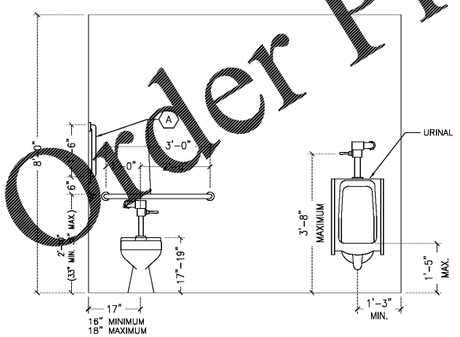

5 ELEVATION
SCALE: 1/2" = 1'-0"

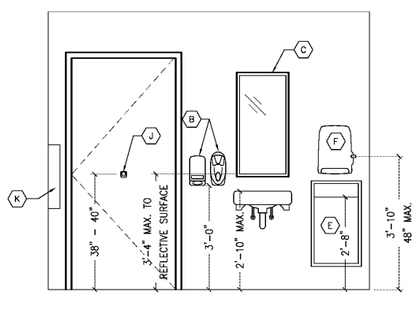

6 ELEVATION
SCALE: 1/2" = 1'-0"

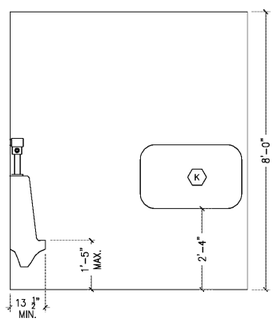

7 ELEVATION
SCALE: 1/2" = 1'-0"

Order Plans @ WWW.LDILing.com

DRAWN BY: DMW CHECKED BY: SMC DATE: 01-27-2020

NO: DATE REVISION

FRANCHISEE:
GPS HOSPITALITY
2100 RIVEREDGE PARKWAY
SUITE 850
ATLANTA, GA 30328
PHONE: 770-738-8798

CURRAN
5719 LAWTON LOOP E. DR. #212
INDIANAPOLIS, IN 46216
O :: 317. 288. 0681
F :: 317. 288. 0753

REGISTERED ARCHITECT SHAWN M. CLINGAN 10803 STATE OF INDIANA

PROJECT #: 190420

ROC-60 TALL 20/20 IMAGE: NOVEMBER 2018 DESIGN RELEASE

BURGER KING
2413 NORTH HILLS STREET
MERIDAN, MS 39305

RESTROOM ADA PLANS & INTERIOR ELEVATIONS

A-3.1