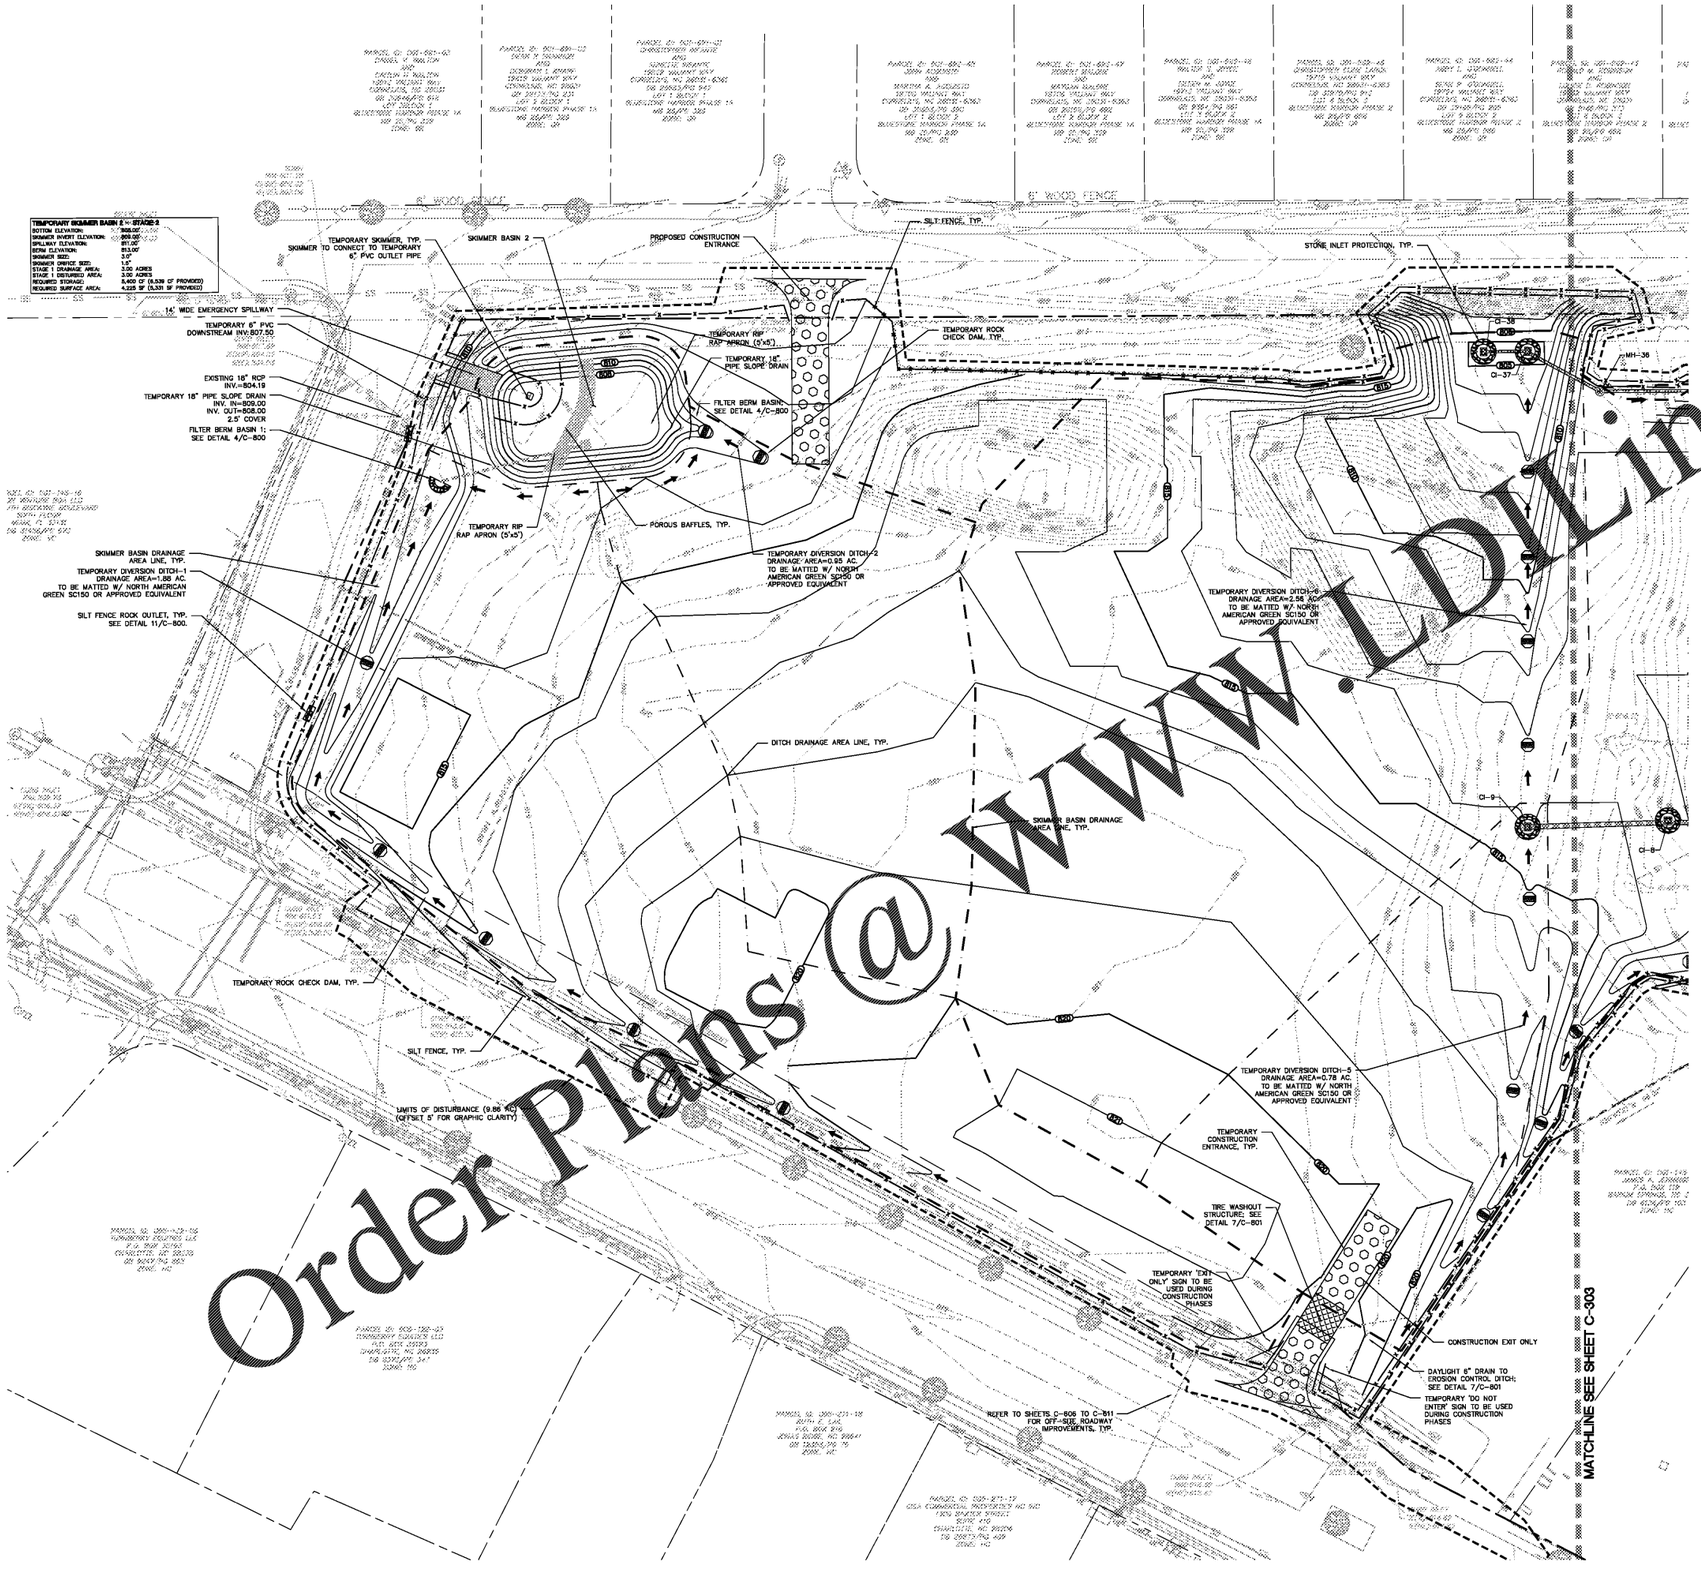

Order Plans @ WWW.DLine.com

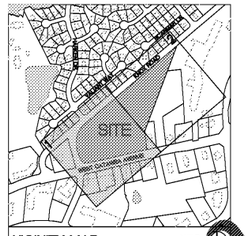

VICINITY MAP NTS

SURVEY DISCLAIMER

ALTA/NSPS LAND TITLE SURVEY ISSUE #01 PREPARED BY ATLAS SURVEYING, LLC DATED NOVEMBER 01, 2017. PROVIDED BY ATLAS SURVEYING, LLC 11605 PINEVILLE, NORTH CAROLINA 28134 PHONE: 980-949-6475, WEBSITE: WWW.ATLASSURVEYING.COM

LEGEND

SYMBOL		DETAIL
	SEDIMENT BASIN	5,6/C-800
SKIMMER	OUTLET STRUCTURE WITH SKIMMER	6/C-800
	HIGH HAZARD SILT FENCE	10/C-800
	SILT FENCE	9/C-800
	TREE PROTECTION FENCING	2/C-803
	PROPOSED STORM DRAINAGE	-/-
	STABILIZED CONSTRUCTION ENTRANCE	3/C-800
	GRAVEL RIP RAP APRON	3/C-802
	LIMITS OF DISTURBANCE	-/-
	DIVERSION SWALE	8,12/C-800
	ROCK DITCH CHECK	2/C-800
	DRAINAGE AREA	-/-
	FILTER BERM BASIN	4/C-800
	EROSION CONTROL MATTING	3/C-801
	SILT FENCE ROCK OUTLET	11/C-800
	STONE INLET PROTECTION	1/C-800
	CATCH BASIN INLET PROTECTION	1/C-801

SEE SHEET C-301 AND C-808 FOR EROSION CONTROL NOTES

North Carolina 811 Call Before You Dig

1. CONTRACTOR IS FULLY RESPONSIBLE FOR CONTACTING APPROPRIATE PARTIES AND ASSURING THAT EXISTING UTILITIES ARE LOCATED PRIOR TO CONSTRUCTION.
2. CONTRACTOR IS RESPONSIBLE FOR PLACING BARRICADES USING FLAG MEN, ETC. AS NECESSARY TO INSURE SAFETY TO THE PUBLIC.
3. ALL PAVEMENT CUTS, CONCRETE OR ASPHALT, ARE TO BE REPLACED ACCORDING TO STANDARDS OF THE NORTH CAROLINA DEPARTMENT OF TRANSPORTATION AND CHARLOTTE-MECKLENBURG UTILITIES SPECIFICATIONS.
4. SHORING SHALL BE IN ACCORDANCE WITH OSHA TRENCHING STANDARDS, 29 CFR, PART 1926, SUBPART P, OR AS AMENDED.

ColeJenest & Stone

Shaping the Environment
Realizing the Possibilities

Land Planning
+
Landscape Architecture
+
Civil Engineering
+
Urban Design

300 South Tryon Street, Suite 1600
Charlotte, North Carolina 28202
p+704 376 1555 f+704 376 7851
url+ www.colejeneststone.com

CHARTER CORNELIUS, LP

75 Holly Hill Lane, Suite 305
Greenwich
Connecticut 06830

ONE NORMAN

20101 West Catawba Avenue
Cornelius
North Carolina 28031

EROSION CONTROL PLAN STAGE 2

Project No.
4493

Issued
03/26/19

Revised

COLEJENEST & STONE, P.A. CORPORATE SEAL C-1381 NORTH CAROLINA

NORTH CAROLINA REGISTERED LANDSCAPE ARCHITECT No. 2053 RANDALL D. BACHMAN

06/19/19

SCALE: 1"=30'
0 15' 30' 60'

C-302

The drawings, the project manual and the design shown theron are instruments of ColeJenest & Stone, P.A. The reproduction or unauthorized use of the documents without consent of ColeJenest & Stone, P.A. is prohibited.

ColeJenest & Stone, P.A. 2019 ©