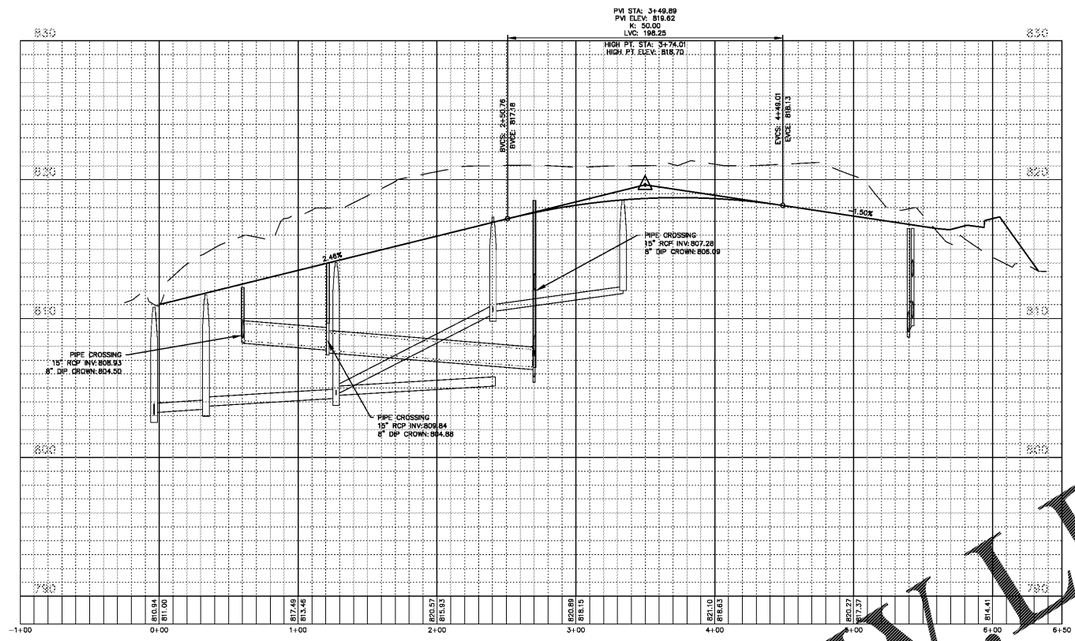

RINGDOM LANE

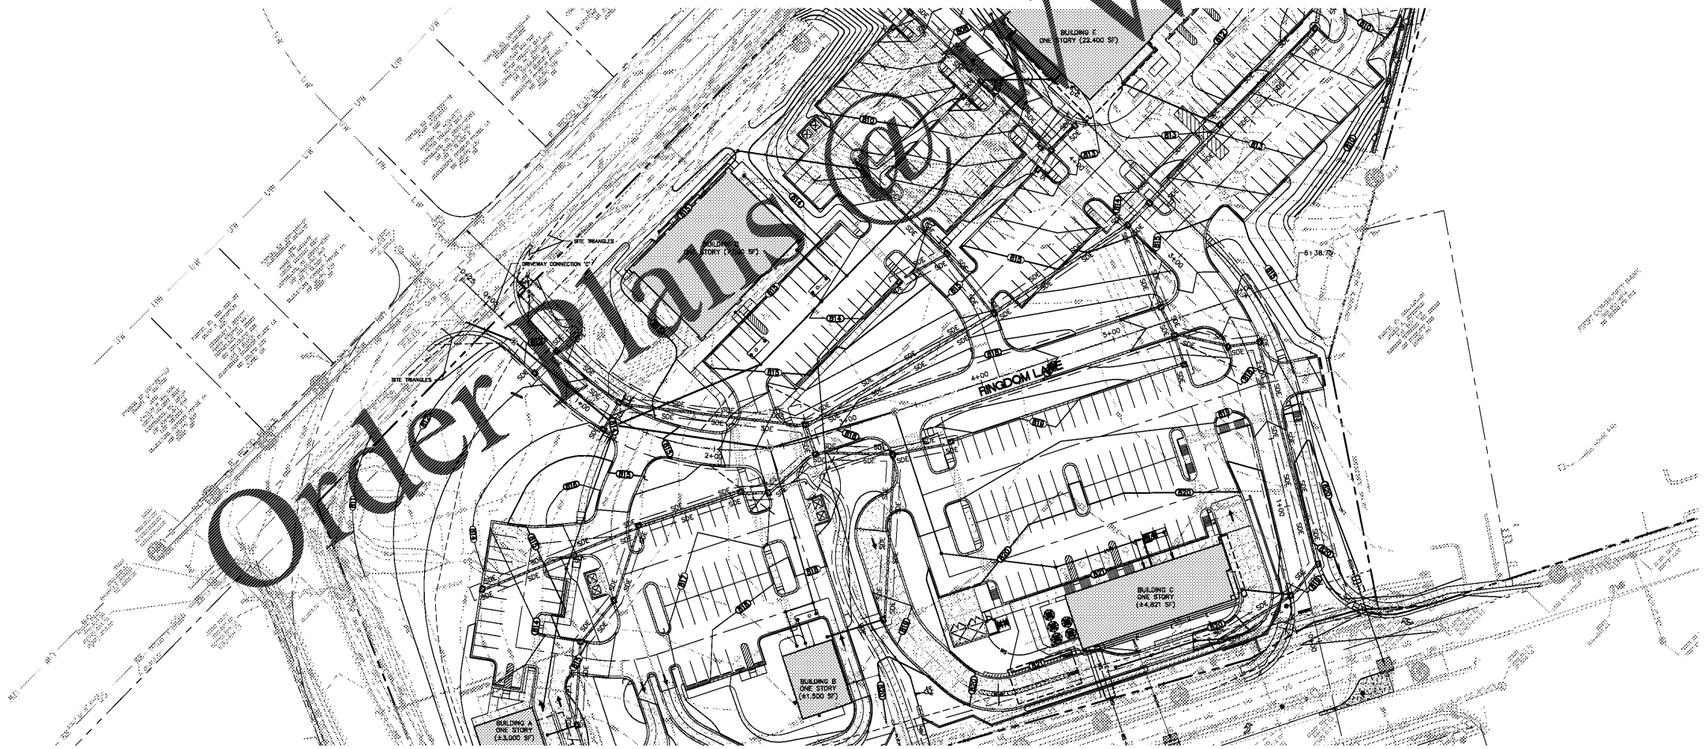

VICINITY MAP N.T.S.

SURVEY DISCLAIMER

ALTA/NSPS LAND TITLE SURVEY ISSUE DATE NOVEMBER 01, 2017, PROVIDED BY ATLAS SURVEYING, LLC, PINEVILLE, NORTH CAROLINA 28202
PHONE: 980-949-8475; WEBSITE: WWW.ATLASSURVEYING.COM

PROFILE VIEW

SCALE: 1"=40' (H) 1"=4' (V)

PROPOSED GRADE

EXISTING GRADE

North Carolina 811

1. CONTRACTOR IS FULLY RESPONSIBLE FOR CONTACTING APPROPRIATE PARTIES AND ASSURING THAT EXISTING UTILITIES ARE LOCATED PRIOR TO CONSTRUCTION.
2. CONTRACTOR IS RESPONSIBLE FOR PLACING BARRICADES USING FLAG MEN, ETC. AS NECESSARY TO INSURE SAFETY TO THE PUBLIC.
3. ALL PAVEMENT CUTS, CONCRETE OR ASPHALT, ARE TO BE REPLACED ACCORDING TO STANDARDS OF THE NORTH CAROLINA DEPARTMENT OF TRANSPORTATION AND CHARLOTTE-MECKLENBURG UTILITIES SPECIFICATIONS.
4. SHORING SHALL BE IN ACCORDANCE WITH OSHA TRENCHING STANDARDS, 29 CFR, PART 1926, SUBPART P, OR AS AMENDED.

ColeJenest & Stone

Shaping the Environment
Realizing the Possibilities

Land Planning
+
Landscape Architecture
+
Civil Engineering
+
Urban Design

200 South Tryon Street, Suite 1400
Charlotte, North Carolina 28202

p+ 704 376 1555 f+ 704 376 7851
url+ www.colejeneststone.com

CHARTER CORNELIUS, LP

75 Holly Hill Lane, Suite 305
Greenwich
Connecticut 06830

ONE NORMAN

20101 West Catawba Avenue
Cornelius
North Carolina 28031

RINGDOM LANE PLAN AND PROFILE

Project No.
4493

Issued
03/26/19

Revised

COLEJENEST & STONE, P.A. CORPORATE SEAL C-1061 NORTH CAROLINA

NORTH CAROLINA REGISTERED LANDSCAPE ARCHITECT No. 2053 JACOB D. BACHMAN

06/19/19

SCALE: 1"=40'
0 20' 40' 80'

N

C-601

The drawings, the project manual and the design shown theron are instruments of ColeJenest & Stone, P.A.. The reproduction or unauthorized use of the documents without consent of ColeJenest & Stone, P.A. is prohibited.

ColeJenest & Stone, P.A. 2019

©

Order Plans @ WWW.LDILine.com