


C2 **Bollard Detail**
SCALE: 3/4" = 1'-0"

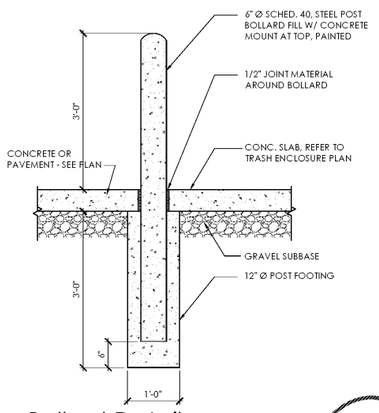


B3 **Exterior Section Detail - Dumpster Post**
SCALE: 3/4" = 1'-0"




A3 **Exterior Elevation - Dumpster Gate**
SCALE: 3/4" = 1'-0"

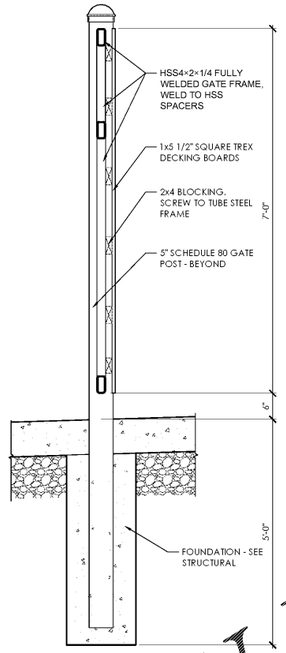


D1 **Enlarged Plan**
SCALE: 1 1/2" = 1'-0"

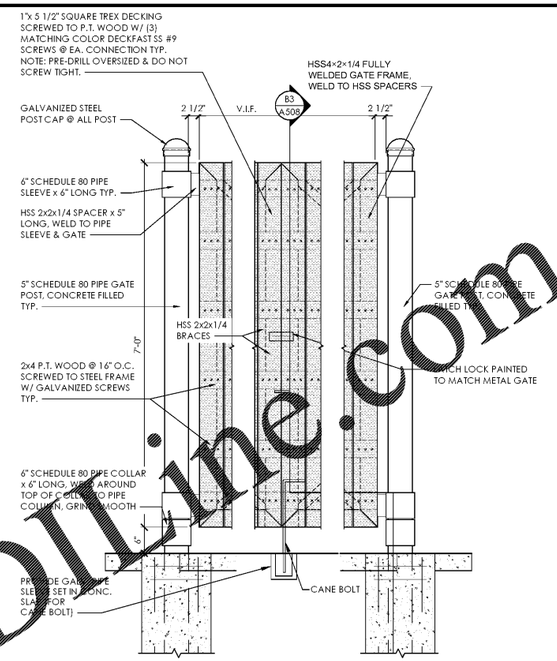


C1 **Section Detail**
SCALE: 1 1/2" = 1'-0"

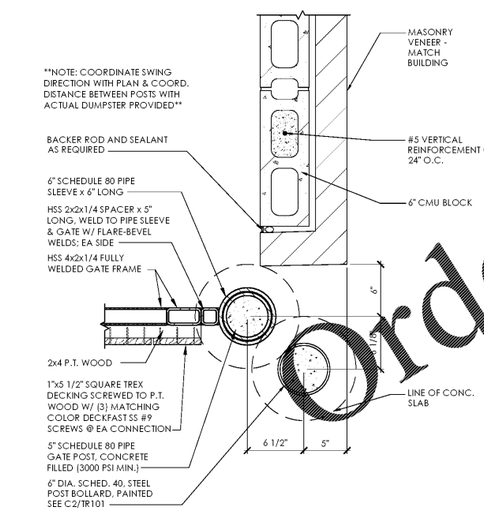


B1 **Section**
SCALE: 3/4" = 1'-0"

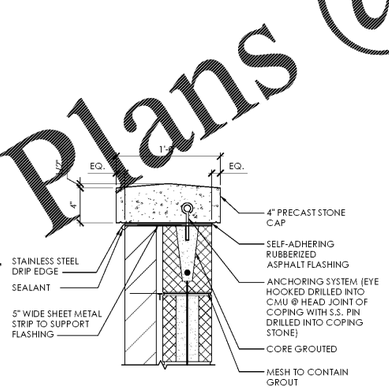


A1 **Dumpster Enclosure Plan**
SCALE: 1/2" = 1'-0"

| | Issued: | Date: |
|---|---|---|
| A | Client Review Set | 05/07/19 |
| B | Permit Set | 06/12/19 |
| C | Client Review Set | 02/07/20 |
| D | Bid Set | 02/10/20 |
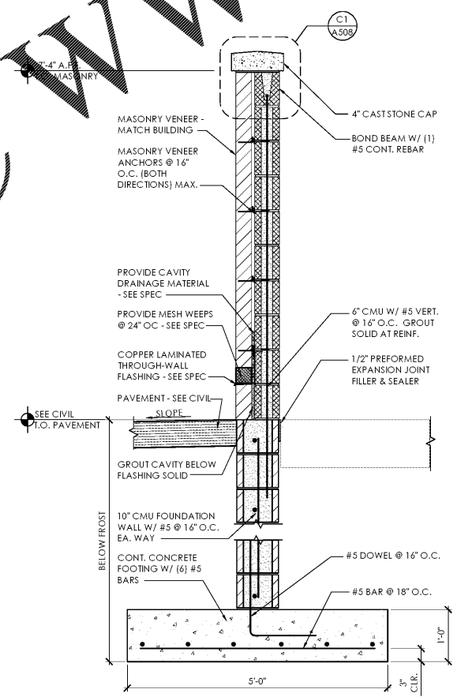
| Revisions: | Date: |
|---|---|
| | |

DO NOT SCALE PLANS

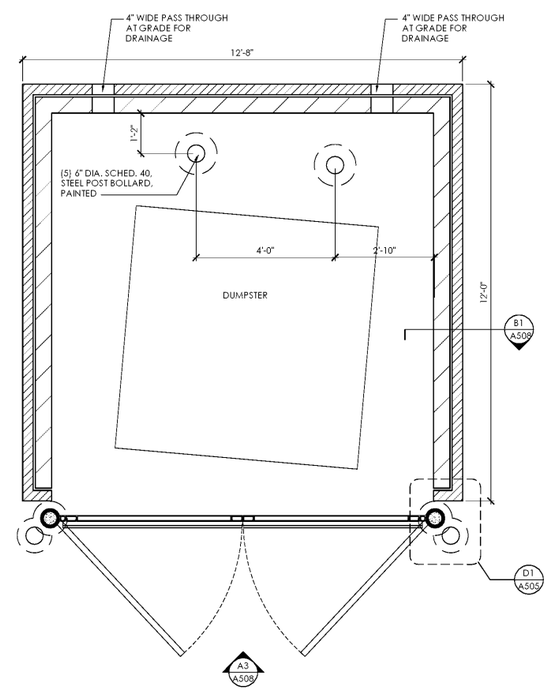Copying, Printing, Software and other processes required to produce these prints can stretch or shrink the actual paper or layout. Therefore, scaling of this drawing may be inaccurate. Contact ms consultants with any need for additional dimensions or clarifications.

ms consultants, inc.
**engineers, architects, planners**
5444 Wade Park Blvd.
Suite 160
Raleigh, NC 27607-4299
phone 919.772.5565
fax 919.779.2308

DRAWN BY: KKL

REVIEWED BY: NAL

Seal

PROFESSIONAL OF RECORD:
CHARLES M. BUSCH No. 14751
EXP. DATE: 06/30/2020

ALDI Inc.
1985 Old Union Church Road
Salisbury, NC 28146
(704) 642-2023
(704) 642-2078 fax

ALDI Inc. Store #: 154
Cornelius, NC
20101 West Catawba Avenue
Cornelius, NC 28031
Mecklenburg County
Project Name & Location:

Dumpster Enclosure
Drawing Name:

| Prototype Rls. 12/10/18 | Project No. 40452-07 |
|---|---|
| Type:LHSD-V8ER | |
| Scale: As Noted | A-508 Drawing No. |

Order Plans @ WWW.LDIline.com

PLOTTED: 2/10/2020 9:34 AM

D C B A

1 2 3