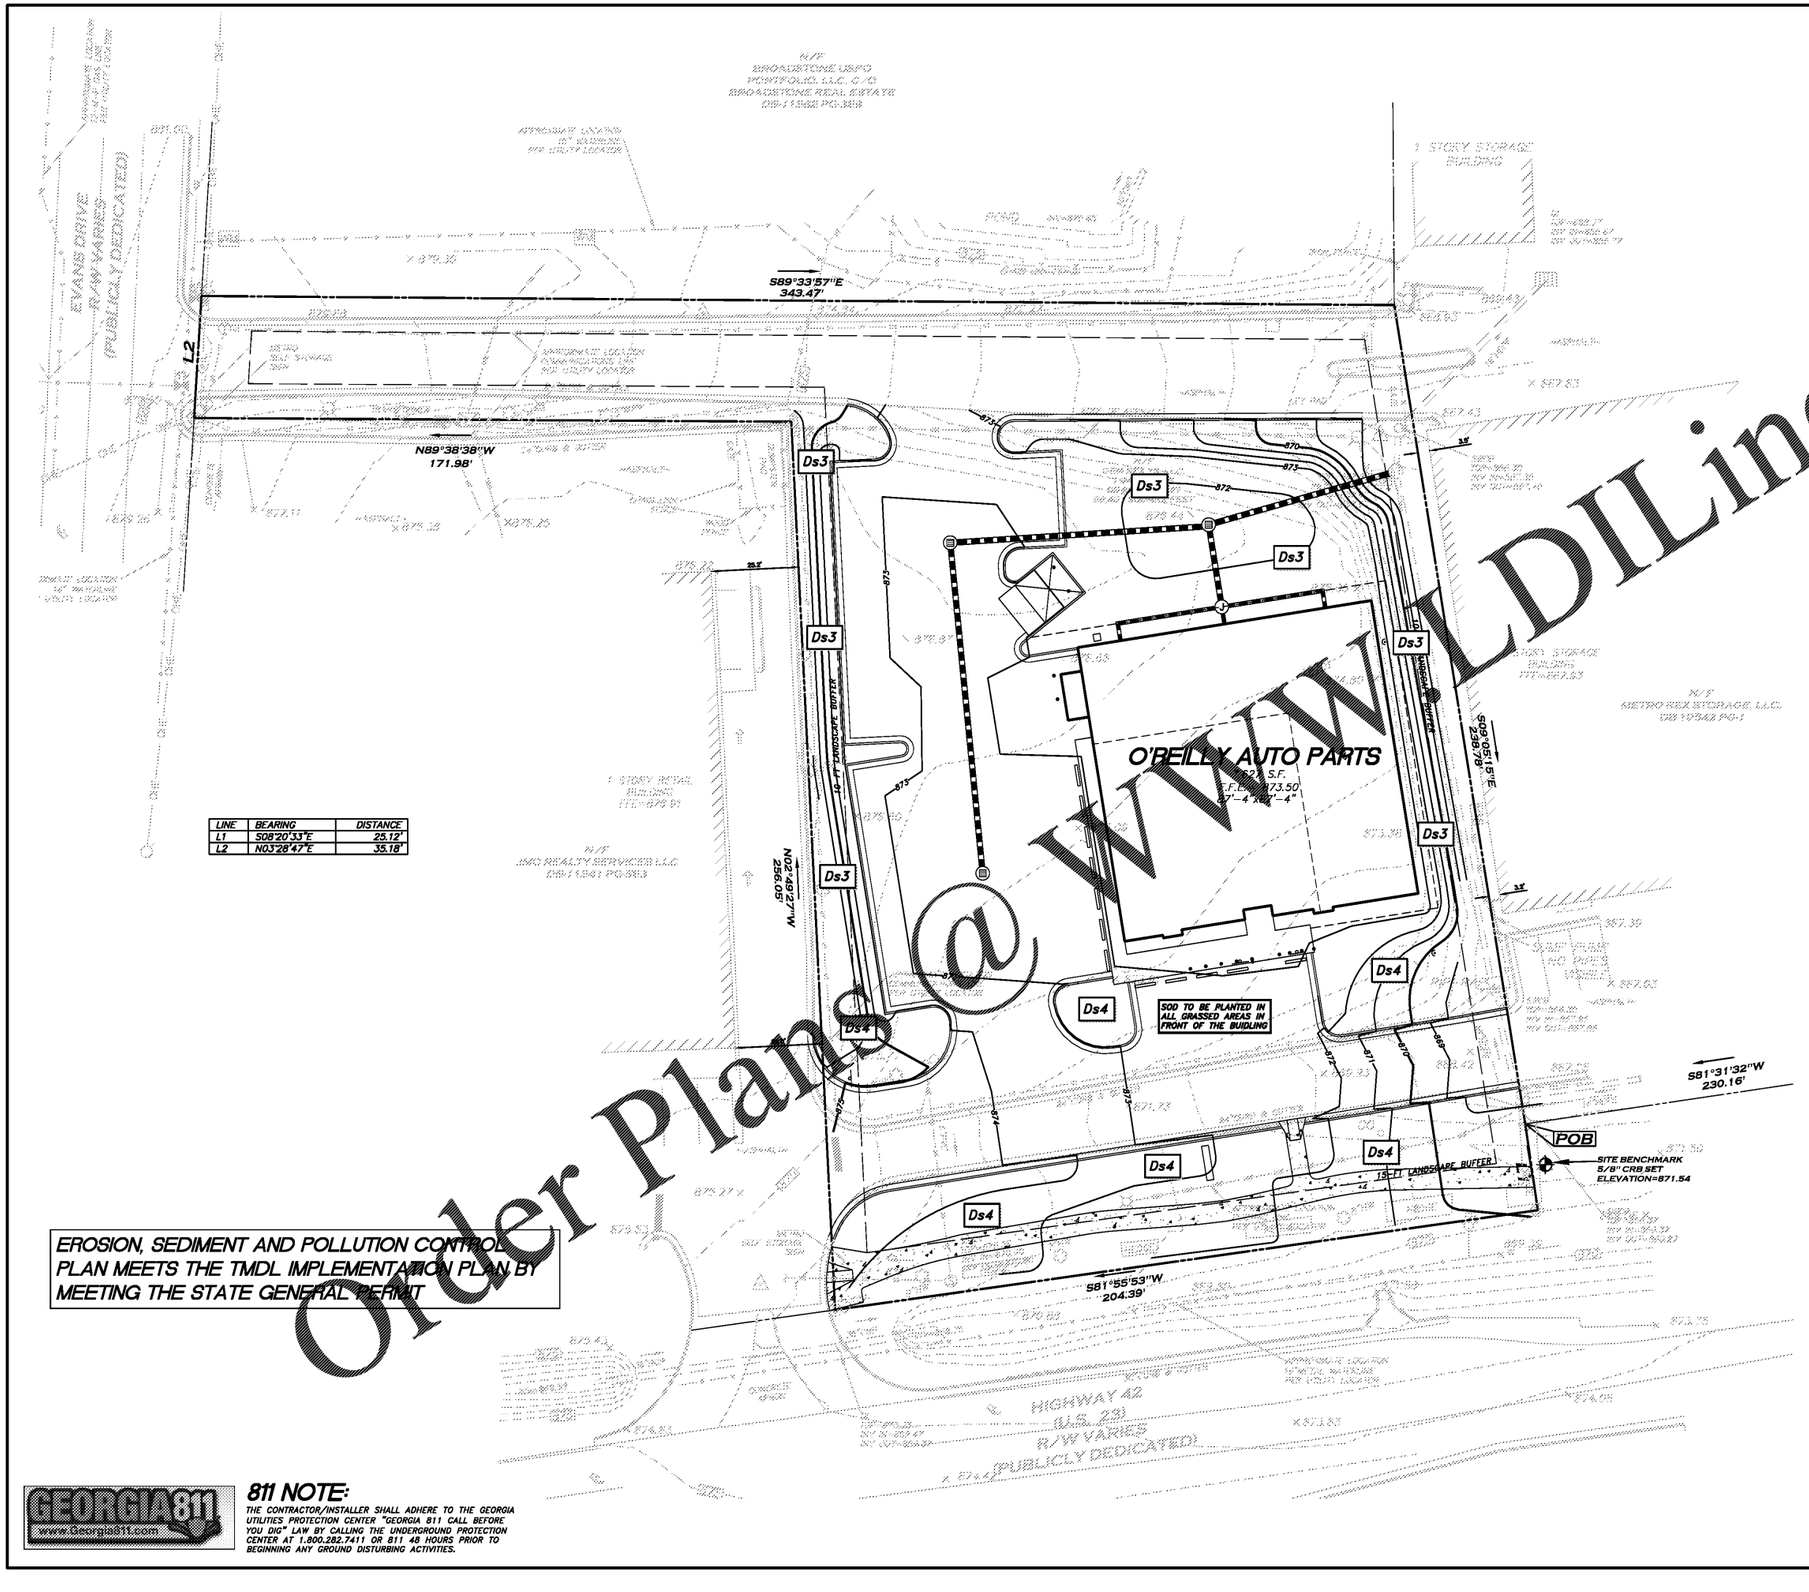

LINE	BEARING	DISTANCE
L1	S08°20'33"E	25.12'
L2	N03°28'47"E	35.18'

EROSION, SEDIMENT AND POLLUTION CONTROL PLAN MEETS THE TMDL IMPLEMENTATION PLAN BY MEETING THE STATE GENERAL PERMIT

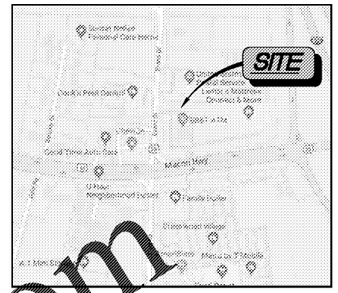

VICINITY MAP
N.T.S.

0 20' 30' 40'
SCALE: 1"=20'

Order Plans @ WWW.LDILine.com

GEORGIA811
www.Georgia811.com

811 NOTE:
THE CONTRACTOR/INSTALLER SHALL ADHERE TO THE GEORGIA UTILITIES PROTECTION CENTER "GEORGIA 811 CALL BEFORE YOU DIG" LAW BY CALLING THE UNDERGROUND PROTECTION CENTER AT 1.800.282.7411 OR 811 48 HOURS PRIOR TO BEGINNING ANY GROUND DISTURBING ACTIVITIES.

GEORGIA REGISTERED PROFESSIONAL ENGINEER
No. 031742
JEFFREY P. MASISAK

MASS ENGINEERING AND CONSULTANTS, LLC.
3459 ACWORTH DUE WEST RD. SUITE 565
ACWORTH, GEORGIA 30101
PHONE: 404.850.7790
WWW.MASS-ENG.COM
Copyright © 2019

MASS
ENGINEERING AND CONSULTANTS, LLC

REVISIONS

DATE:	DESCRIPTION

EROSION CONTROL PLAN - PHASE III

PROJECT NUMBER: 19-0103

DATE: OCTOBER 1, 2019

C-09