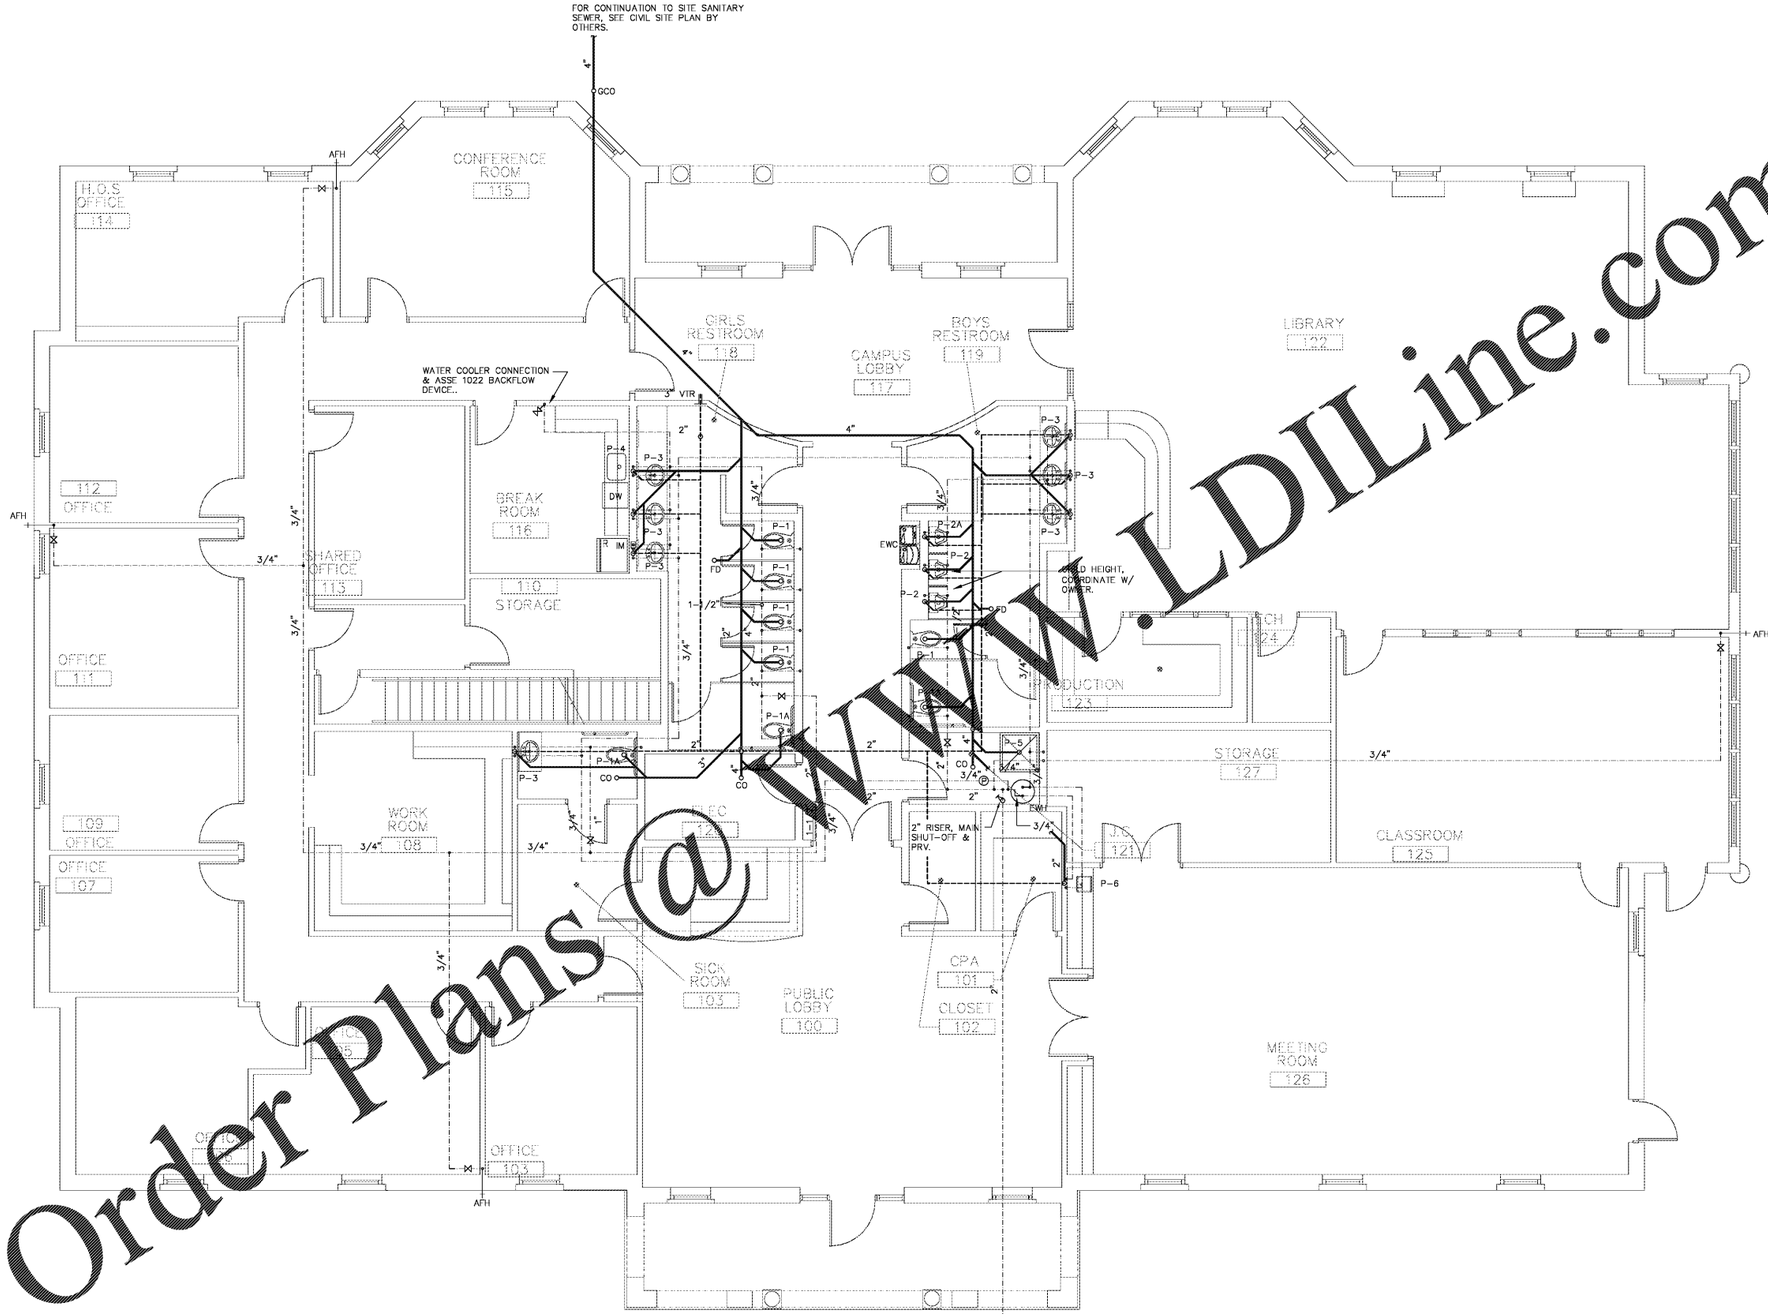

Order Plans @ WWW.LDILine.com

REF. NORTH

PLUMBING PLAN

SCALE: 3/16" = 1'-0"

SEAL 032588 30JAN20 ENGINEER BARRY E. HUMPHREY

EUBANKS ENGINEERING P.C. HUMPHREY
102 Pomeroy St, Suite 200 Greensboro, NC 27401
Phone 336.379.0063
Fax 336.379.0053
NC FIRM LICENSE: C-2272

TEAGUE FREYALDENHOVEN FREYALDENHOVEN ARCHITECTS & PLANNERS, LLP
100 NORTH GREENE STREET SUITE 101 GREENSBORO NORTH CAROLINA 27401 TEL.336.273.0101 FAX.336.273.0141

CANTERBURY SCHOOL
P. DAVID BROWN LIBRARY AND ADMINISTRATION BUILDING
5400 OLD LAKE JEANETTE RD
GREENSBORO, NORTH CAROLINA

DATE 30JAN20
EHEPC PROJECT # 1969
REVISIONS

THESE DRAWINGS ARE INSTRUMENTS OF SERVICE THAT SHALL REMAIN PROPERTY OF THE ARCHITECT AND ENGINEER AND ARE PROTECTED BY COPYRIGHT LAWS AND MAY NOT BE REPRODUCED IN PART OR IN WHOLE WITHOUT THE EXPRESS WRITTEN CONSENT OF THE AUTHORS
© 2020 EUBANKS HUMPHREY (NORTH) P.C.

SHEET **P-2**
OF 3