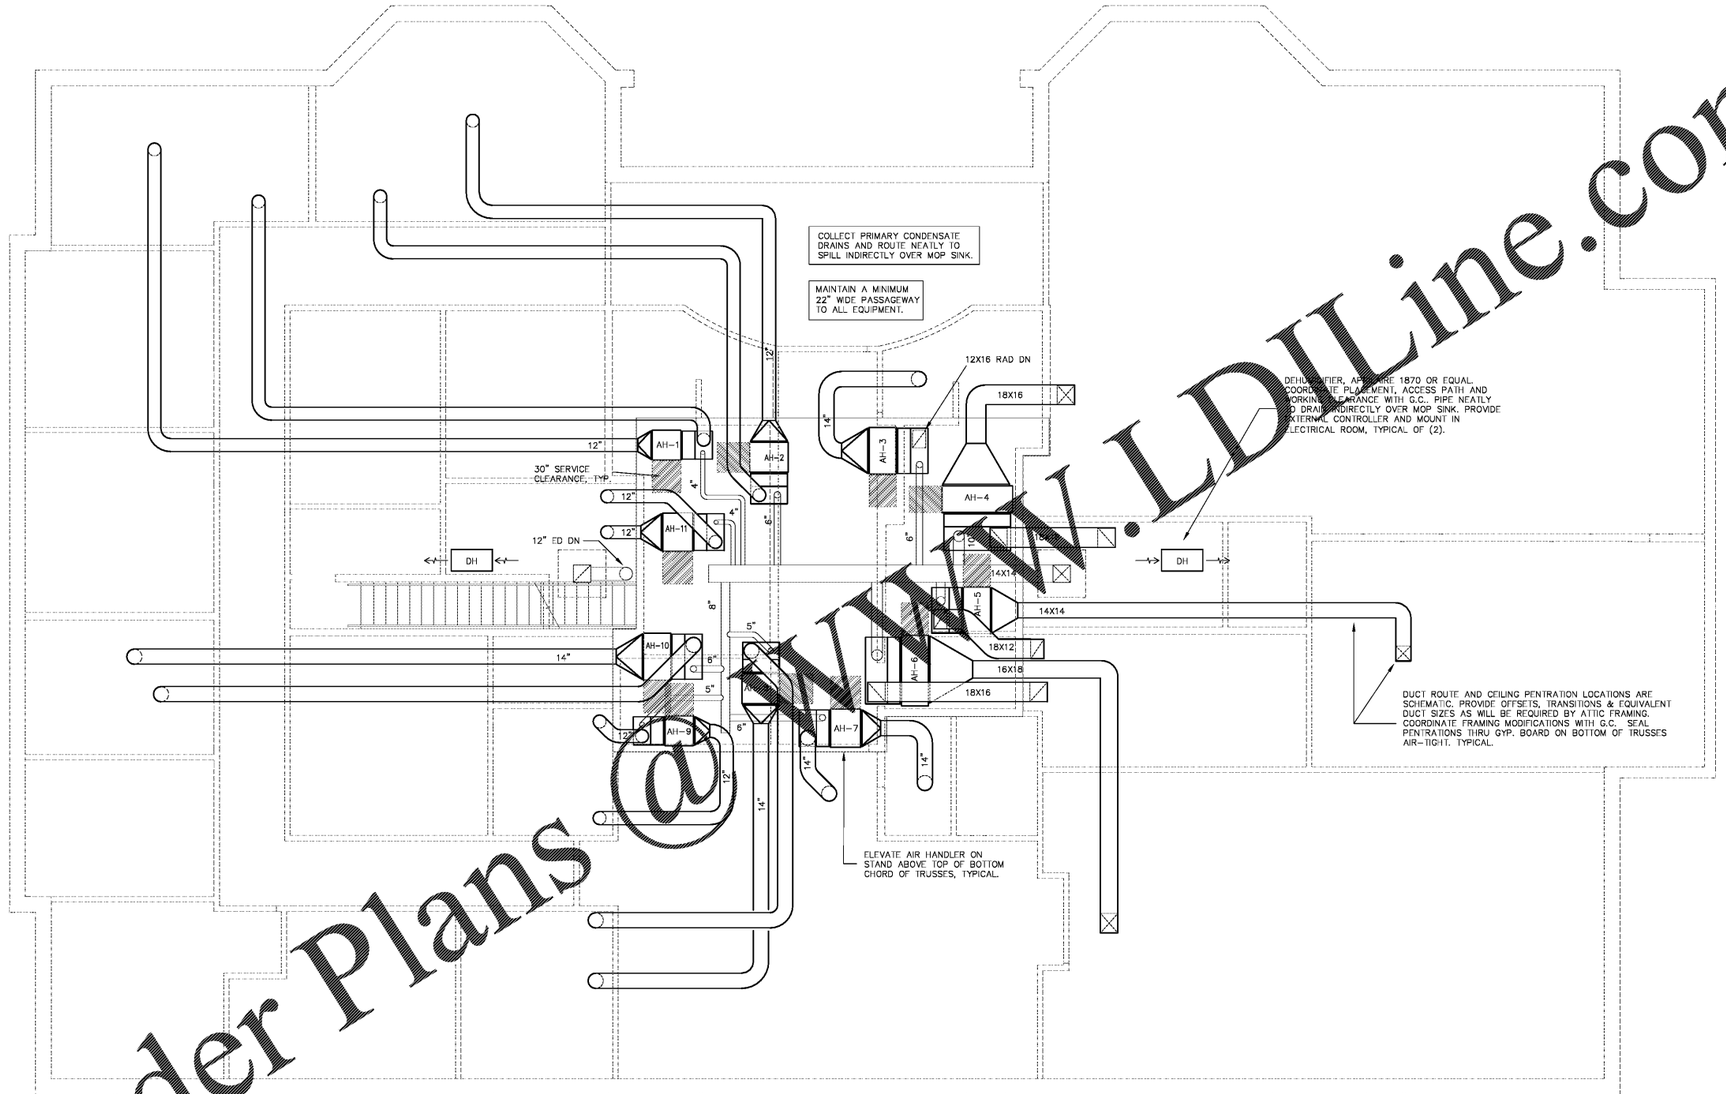

Order Plans @ WWW.LDILine.com

REF. NORTH

HVAC ATTIC PLAN

SCALE: 3/16" = 1'-0"

NORTH CAROLINA REGISTERED PROFESSIONAL ENGINEER SEAL 032588 BENJAMIN E. HUMPHREY
30JAN20

EUBANKS ENGINEERING P.C. HUMPHREY
102 Pottery St. Suite 201 Greensboro, NC 27401
Phone 336.379.0053 Fax 336.379.0053
NC FIRM LICENSE: C-2272

LEAGUE FREYALDENHOVEN FREYALDENHOVEN ARCHITECTS & PLANNERS, LLP
100 NORTH GREENE STREET SUITE 161 GREENSBORO NORTH CAROLINA 27401 TEL.336.273.0101 FAX.336.273.0141

CANTERBURY SCHOOL
P. DAVID BROWN LIBRARY AND ADMINISTRATION BUILDING
5400 OLD LAKE JEANETTE RD
GREENSBORO, NORTH CAROLINA

DATE
30JAN20
EHEPC PROJECT #
1969
REVISIONS

THESE DRAWINGS AND SPECIFICATIONS ARE AND SHALL REMAIN PROPERTY OF THE ENGINEER. THESE DRAWINGS ARE PROTECTED UNDER COPYRIGHT LAWS AND MAY NOT BE REPRODUCED IN ANY FORM WITHOUT THE SPECIFIC WRITTEN CONSENT OF THE ENGINEER.
© 2020 EUBANKS HUMPHREY ENGINEERING, P.C.

SHEET
M-3
OF 6