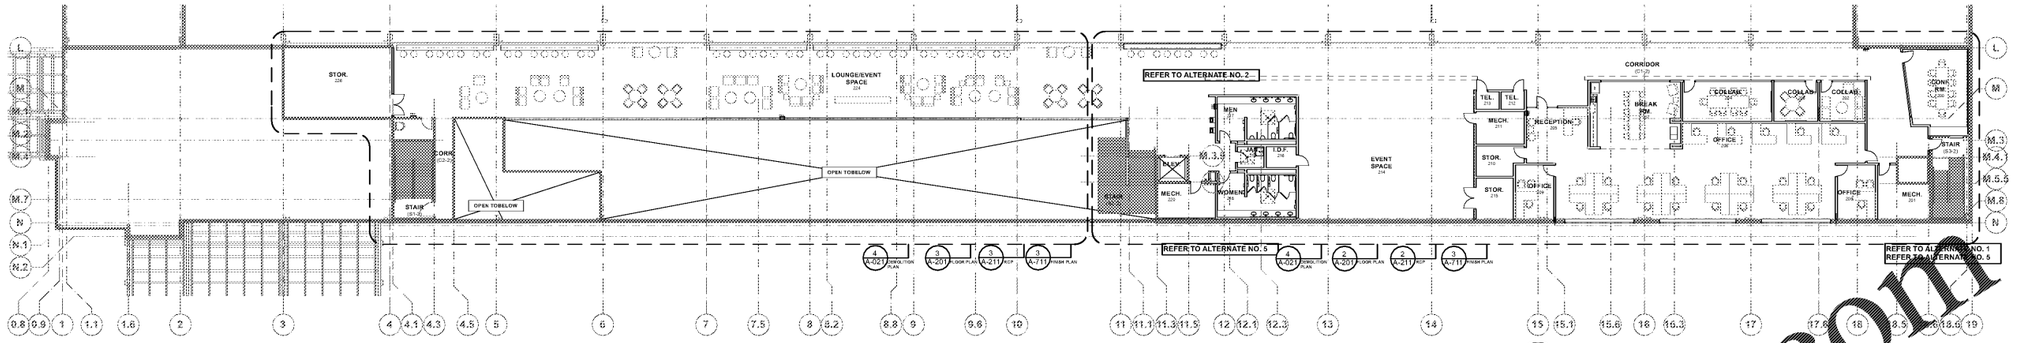

2 A-121 MEZZANINE LEVEL REFERENCE PLAN

SCALE: 1/16" = 1'-0"

0 8' 16' 32'

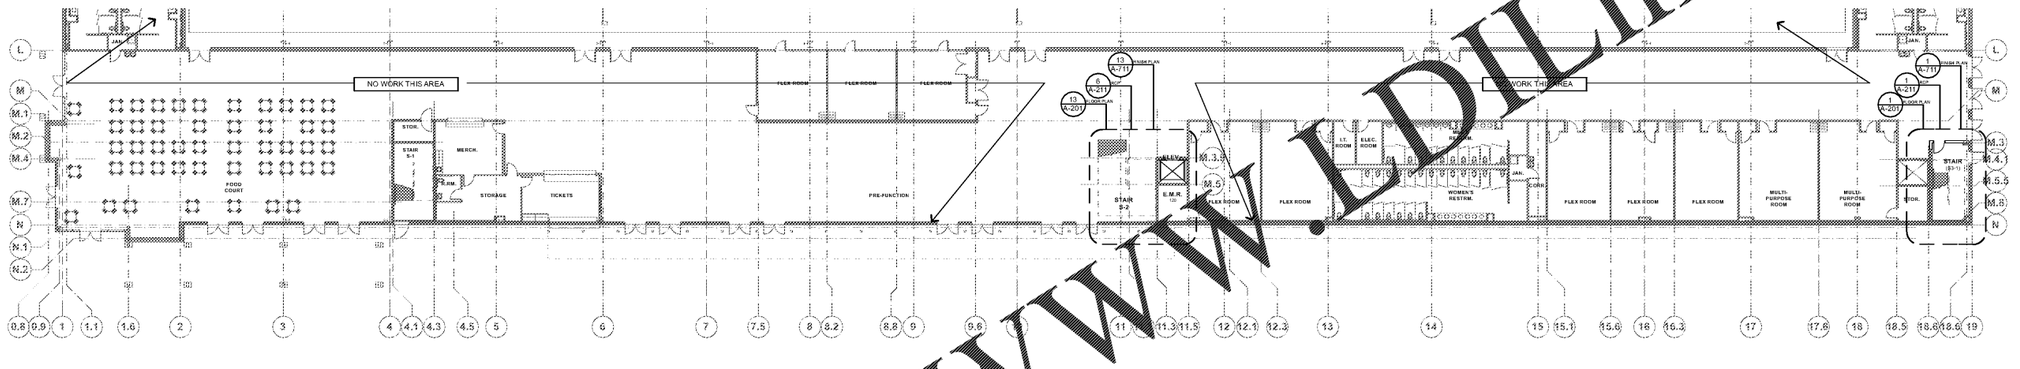

1 A-121 FIRST LEVEL REFERENCE PLAN

SCALE: 1/16" = 1'-0"

0 8' 16' 32'

Order Plans @ www.LDILine.com

COOPER CARUSI COLLINS ARCHITECTS

3391 Peachtree Rd NE, Suite 400
Atlanta, Georgia 30326
404-873-0001

LP Indoor Pavilion, LLC
Managed byLakePoint Land, LLC

755 Highway 293
Emerson, GA 30137

RENOVATIONS TO LAKEPOINT SPORTS PAVILION MEZZANINE

755 Highway 293
Emerson, GA 30137

PROJECT NUMBER
19016.00

STATE OF GEORGIA
SAMUEL R. COOPER
REGISTERED ARCHITECT

THIS DRAWING IS THE EXCLUSIVE PROPERTY OF THE ARCHITECTS AND MAY NOT BE REPRODUCED OR USED WITHOUT THEIR WRITTEN AUTHORIZATION AND PERMISSION.

COPYRIGHT © 2017 COLLINS COOPER CARUSI ARCHITECTS, INC

RELEASED FOR CONSTRUCTION

PERMIT DOCUMENTS	12.13.19
ISSUED FOR BID	01.15.20

NOTE: READ THE SPECIFICATIONS
THIS SET OF DRAWINGS AND SPECIFICATIONS DEFINE PROJECT SCOPE AND CONTRACT REQUIREMENTS. INDIVIDUAL SHEETS SEPARATED FROM THE SET MAY NOT ADEQUATELY REFLECT ALL INFORMATION NEEDED TO SUITABLY COVER CERTAIN ITEMS. DO NOT SEPARATE THIS SET OF DRAWINGS INTO INDIVIDUAL SHEETS.

SHEET TITLE
FIRST LEVEL & MEZZANINE LEVEL REFERENCE PLANS

A-121

BIM Server: bimserver.ccca.us - IBM Server 2019 models\19016.03 LakePoint Champions Center Mezzanines - 12929.rvt