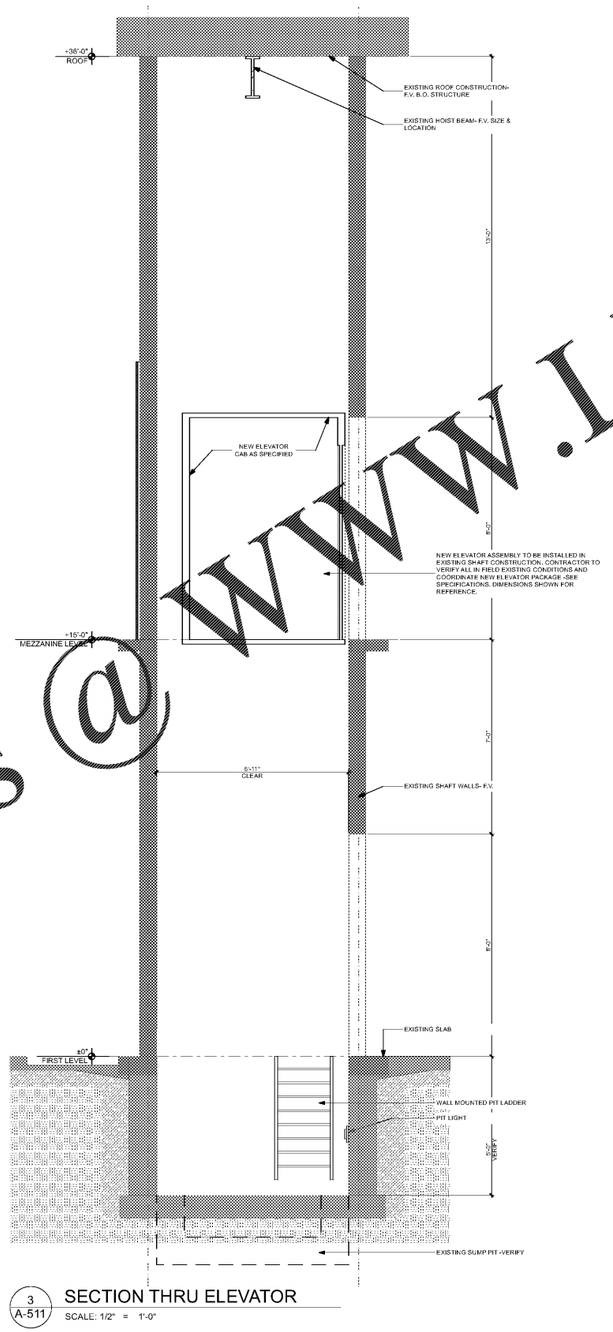

3 A-511 SECTION THRU ELEVATOR
SCALE: 1/2" = 1'-0"

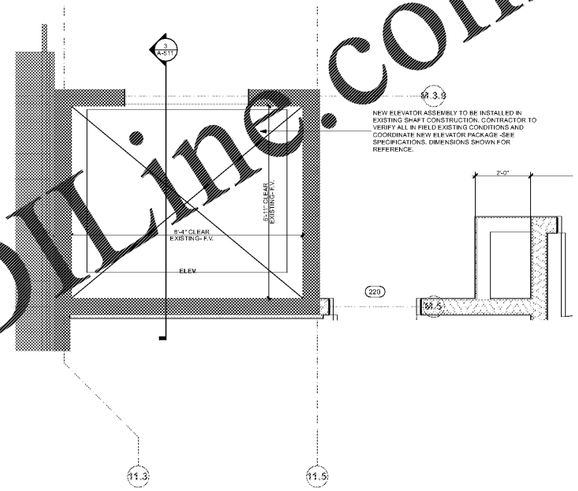

2 A-511 ELEVATOR- SECOND LEVEL
SCALE: 1/2" = 1'-0"

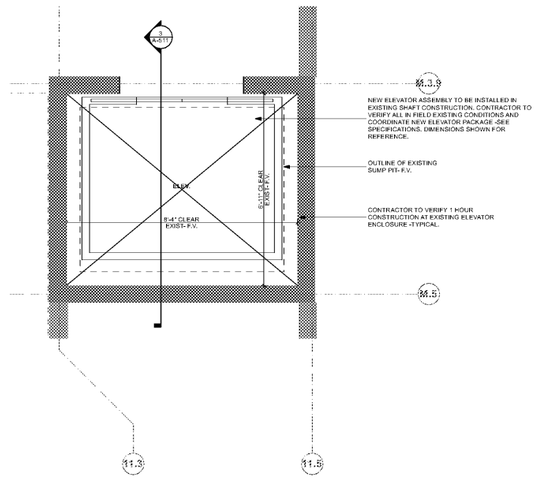

1 A-511 ELEVATOR- FIRST LEVEL
SCALE: 1/2" = 1'-0"

NOTE:
ELEVATOR TO BE INSTALLED INTO EXISTING SHAFT. CONTRACTOR TO FIELD VERIFY EXISTING SHAFT CONDITIONS & DIMENSIONS.

Order Plans @ WWW.LDILine.com

COOPER CARUSI COLLINS ARCHITECTS
3391 Peachtree Rd NE, Suite 400
Atlanta, Georgia 30326
404-873-0001

LP Indoor Pavilion, LLC
Managed byLakePoint Land, LLC

755 Highway 293
Emerson, GA 30137

RENOVATIONS TO LAKEPOINT SPORTS PAVILION MEZZANINE
755 Highway 293
Emerson, GA 30137

PROJECT NUMBER
19016.00

STATE OF GEORGIA
SAMUEL R. COOPER
REGISTERED ARCHITECT

THIS DRAWING IS THE EXCLUSIVE PROPERTY OF THE ARCHITECTS AND MAY NOT BE REPRODUCED OR USED WITHOUT THEIR WRITTEN AUTHORIZATION/PERMISSION.

COPYRIGHT © 2017 COLLINS COOPER CARUSI ARCHITECTS, INC.

RELEASED FOR CONSTRUCTION

PERMIT DOCUMENTS	12.18.19
ISSUED FOR BID	01.15.20

NOTE: READ THE SPECIFICATIONS
THIS SET OF DRAWINGS AND SPECIFICATIONS DEFINE PROJECT SCOPE AND CONTRACT REQUIREMENTS. INDIVIDUAL SHEETS SEPARATED FROM THE SET MAY NOT ADEQUATELY REFLECT ALL INFORMATION NEEDED TO SUITABLY COVER CERTAIN ITEMS. DO NOT SEPARATE THIS SET OF DRAWINGS INTO INDIVIDUAL SHEETS.

SHEET TITLE
ENLARGED ELEVATOR PLANS AND DETAILS

A-511

IBM Server: \\Internet\ccca.wrk - IBM Server (XP\Projects\19016.001 LakePoint Chamoune Center Mezzanine - 1/29/20