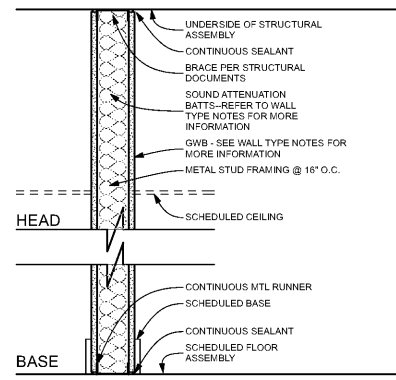

S METAL STUD PARTITION

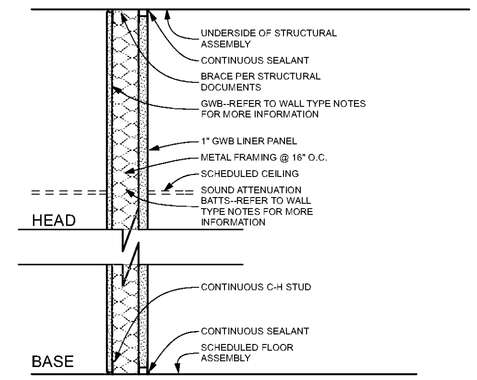

CH SHAFT WALL PARTITION

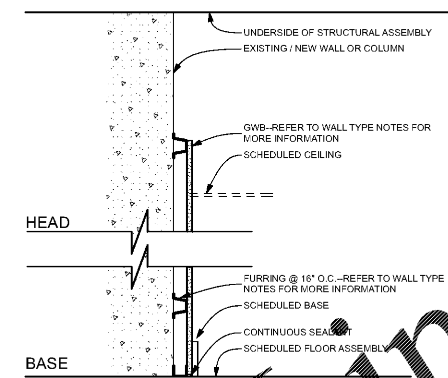

FS TYPICAL METAL FURRING

GENERAL NOTES:
(APPLIES TO ALL PARTITION TYPES)

1. REFER TO LIFE SAFETY PLANS FOR ADDITIONAL INFORMATION AND A GENERAL OVERVIEW OF THE LOCATION OF RATED WALLS AND ENCLOSURES.
2. REFER TO SPECIFICATIONS FOR GWB TYPES
3. PARTITIONS WITH STC RATINGS ARE TO COMPLY WITH THE RECOMMENDATIONS OF ANSI/ASHRAE S12.60.2002
4. SMOKE PARTITIONS AND SMOKE BARRIERS ARE TO BE SEALED TO THE STRUCTURE TO PREVENT THE PASSAGE OF SMOKE AND SHOULD BE CONSTRUCTED IN ACCORDANCE W/ THE REQUIREMENTS OF 2000 NFPA 101
SMOKE PARTITIONS: 2000 [illegible] SECTION 8.4
SMOKE BARRIERS: 2000 NFPA 101 SECTION [illegible]

PARTITION TAG SYMBOL KEY:

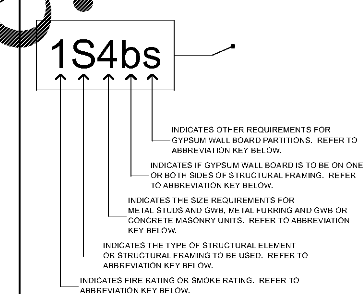

PARTITION TAG ABBREVIATION KEY

PARTITION RATINGS AND/OR LAYERS OF GWB:
1- 1-HOUR RATED PARTITION / 1 LAYER OF GWB
2- 2-HOUR RATED PARTITION / 2 LAYERS OF GWB
3- 3-HOUR RATED PARTITION / 3 LAYERS OF GWB
4- 4-HOUR RATED PARTITION / 4 LAYERS OF GWB
5- SMOKE PARTITION
6- SMOKE BARRIER

TYPE OF STRUCTURAL ELEMENT OR STRUCTURAL FRAMING TO BE USED:
CH- SHAFT WALL
DS- DOUBLE ROW OF METAL STUD FRAMING
FS- METAL FURRING
FW- WOOD FURRING
M- CONCRETE MASONRY UNIT (CMU)
S- METAL STUD FRAMING
SR- METAL STUD FRAMING W/ RESILIENT CHANNEL

SIZE OF WALL COMPONENTS:
FS2- 7/8" METAL FURRING W/ 5/8" GWB
FS4- 1 1/2" METAL FURRING W/ 5/8" GWB
FS6- 2 1/2" METAL FURRING W/ 5/8" GWB
FS8- 3 5/8" METAL FURRING W/ 5/8" GWB
M1- 4" CMU
M2- 6" CMU
M3- 8" CMU
M4- 10" CMU
M5- 12" CMU
S2- 3 5/8" METAL STUD W/ 5/8" GWB
S4- 6" METAL STUD W/ 5/8" GWB

POSITION OF GYPSUM WALL BOARD
b- GYPSUM BOARD LAYERS ON BOTH SIDES OF FRAMING
o- GYPSUM BOARD LAYERS ON ONE SIDE OF FRAMING

OTHER REQUIREMENTS FOR GYPSUM WALL BOARD
a GYPSUM WALL BOARD TO BE ABUSE RESISTANT TYPE
h GYPSUM WALL BOARD TO BE HIGH IMPACT RESISTANT TYPE
m GYPSUM WALL BOARD TO BE MOISTURE RESISTANT TYPE
n ADDITIONAL LAYER OF GYPSUM WALL BOARD TO BE INSTALLED AT CORRIDOR SIDE OF PARTITION.
p PARTIAL HEIGHT PARTITION. REFER TO SCHEDULE FOR HEIGHT A.F.F.
s SOUND ATTENUATION BATT. REFER TO SCHEDULE FOR STC RATING.
t TILE BACKER BOARD AND TILE TO BE ON WET SIDE OF PARTITION
x METAL FRAMING AND WALL FINISHES TO EXTEND TO THE BOTTOM OF THE CEILING. PROVIDE BRACING AS REQUIRED.
w 3/4" PLYWOOD ATTACHED TO GYPSUM WALL BOARD ON ONE SIDE FOR WALL MOUNTED EQUIPMENT.
ww 3/4" PLYWOOD ATTACHED TO GYPSUM WALL BOARD ON BOTH SIDES FOR WALL MOUNTED EQUIPMENT.

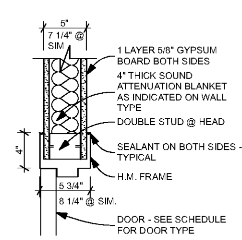

H1 Head Detail
SCALE: 1 1/2" = 1'-0"

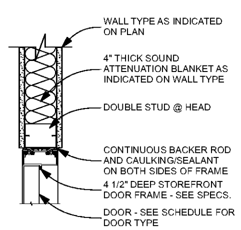

H2 Head Detail
SCALE: 1 1/2" = 1'-0"

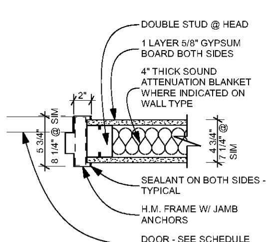

J1 Jamb Detail
SCALE: 1 1/2" = 1'-0"

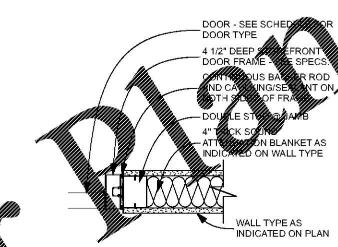

J2 Jamb Detail
SCALE: 1 1/2" = 1'-0"

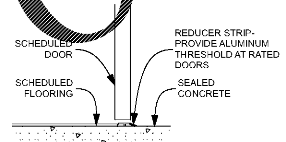

S1 Sill Detail- Sealed/Stained Concrete
SCALE: 1 1/2" = 1'-0"

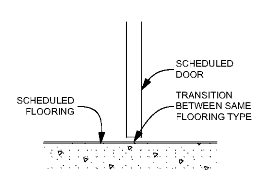

S2 Sill Detail- Typical Flooring
SCALE: 1 1/2" = 1'-0"

3 A-621 TYPICAL H/J/S DETAILS
SCALE: 1 1/2"= 1'-0"

DOOR SCHEDULE

DOOR NO.	DOOR PANEL				DOOR FRAME					HARDWARE SET	REMARKS
	PANEL TYPE	LABEL	SIZE	MATERIAL	FRAME TYPE	MATERIAL	HEAD DETAIL	JAMB DETAIL	SILL DETAIL		
200	B	NONE	3'x7'	ALUM/GLASS	SEE 7/A-401	ALUM.	H2	J2	S1		
201	A	NONE	3'x7'	WOOD	1	H.M.	H1	J1	S2		
202	B	NONE	3'x7'	ALUM/GLASS	SEE 1/A-401	ALUM.	H2	J2	S1		
203	B	NONE	3'x7'	ALUM/GLASS	SEE 1/A-401	ALUM.	H2	J2	S1		
204	B	NONE	3'x7'	ALUM/GLASS	SEE 1/A-401	ALUM.	H2	J2	S1		
205	B	NONE	3'x7'	ALUM/GLASS	SEE 1/A-401	ALUM.	H2	J2	S1		
206	B	NONE	3'x7'	ALUM/GLASS	1	ALUM.	H2	J2	S1		
20[illegible]	[illegible]	NONE	3'x7'	ALUM/GLASS	1	ALUM.	H2	J2	S2		
209	B	NONE	3'x7'	ALUM/GLASS	1	ALUM.	H2	J2	S2		
210	A	NONE	3'x7'	WOOD	1	H.M.	H1	J1	S1		
211	A	NONE	3'x7'	WOOD	1	H.M.	H1	J1	S2		
212	B	NONE	3'x7'	ALUM/GLASS	1	ALUM.	H2	J2	S1		
213	B	NONE	3'x7'	ALUM/GLASS	1	ALUM.	H2	J2	S1		
215	D	NONE	6'x7'	WOOD	2	H.M.	H1	J1	S2		
216	A	NONE	3'x7'	WOOD	1	H.M.	H1	J1	S2		
217	A	NONE	3'x7'	WOOD	1	H.M.	H1	J1	S2		
218	A	NONE	3'x7'	WOOD	1	H.M.	H1	J1	S2		
219	A	NONE	3'x7'	WOOD	1	H.M.	H1	J1	S2		
220	A	NONE	3'x7'	WOOD	1	H.M.	H1	J1	S2		
226	D	NONE	6'x7'	WOOD	2	H.M.	H1	J1	S2		
S3-1	C	60 MIN.	3'x7'	WOOD	1	H.M.	H1	J1	S2		
S-3-2	C	60 MIN.	3'x7'	WOOD	1	H.M.	H1	J1	S2		

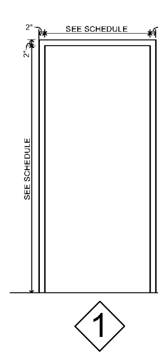

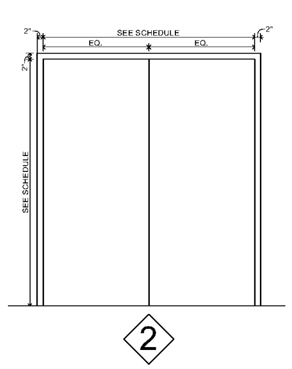

2 A-621 FRAME TYPES
SCALE: 1/2" = 1'-0"

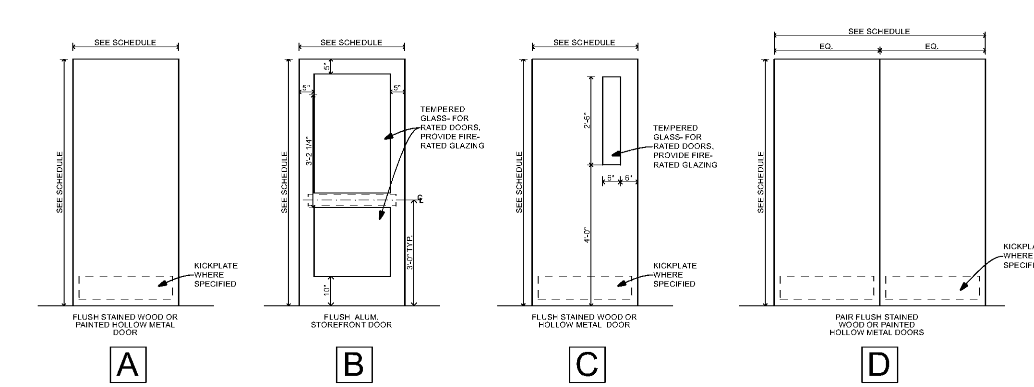

1 A-621 DOOR TYPES
SCALE: 1/2" = 1'-0"

COOPER CARUSI ARCHITECTS COLLINS
3391 Peachtree Rd NE, Suite 400
Atlanta, Georgia 30326
404-873-0001

LP Indoor Pavilion, LLC
Managed byLakePoint Land, LLC

755 Highway 293
Emerson, GA 30137

RENOVATIONS TO LAKEPOINT SPORTS PAVILION MEZZANINE

755 Highway 293
Emerson, GA 30137

PROJECT NUMBER
19016.00

STATE OF GEORGIA SAMUEL R. COOPER REGISTERED ARCHITECT

THIS DRAWING IS THE EXCLUSIVE PROPERTY OF THE ARCHITECTS AND MAY NOT BE REPRODUCED OR USED WITHOUT THEIR WRITTEN AUTHORIZATION AND PERMISSION.

COPYRIGHT © 2017 COLLINS COOPER CARUSI ARCHITECTS, INC.

RELEASED FOR CONSTRUCTION

PERMIT DOCUMENTS	12.18.19
ISSUED FOR BID	01.15.20

NOTE: READ THE SPECIFICATIONS
THIS SET OF DRAWINGS AND SPECIFICATIONS DEFINE PROJECT SCOPE AND CONTRACT REQUIREMENTS. INDIVIDUAL SHEETS SEPARATED FROM THE SET MAY NOT ADEQUATELY REFLECT ALL INFORMATION NEEDED TO SUITABLY COVER CERTAIN ITEMS. DO NOT SEPARATE THIS SET OF DRAWINGS INTO INDIVIDUAL SHEETS.

SHEET TITLE
PARTITION TYPES, DOOR SCHEDULE, DOOR & FRAME TYPES, AND DETAILS

A-621

Order Plans @ WWW.LDILine.com