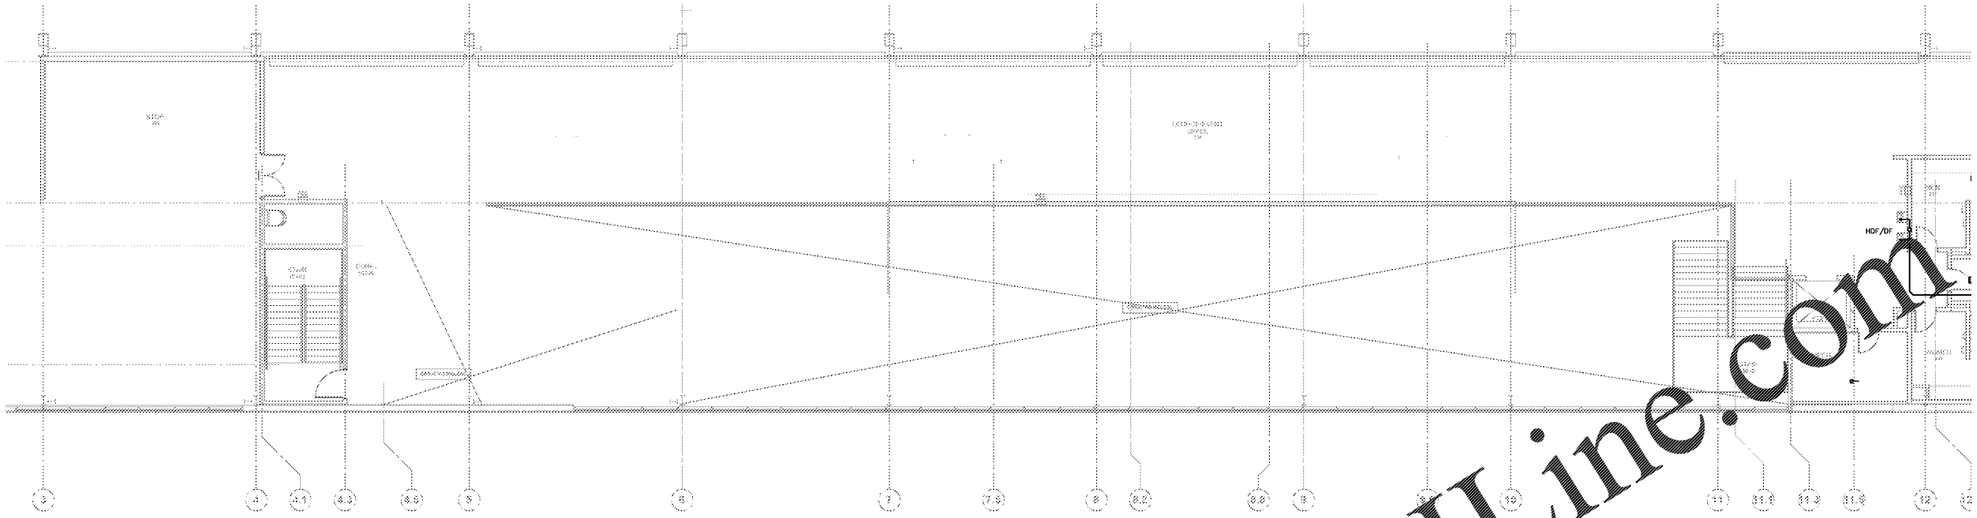

PARTIAL MEZZANINE LEVEL SANITARY PLAN

P-201

SCALE: 1/8" = 1'-0"

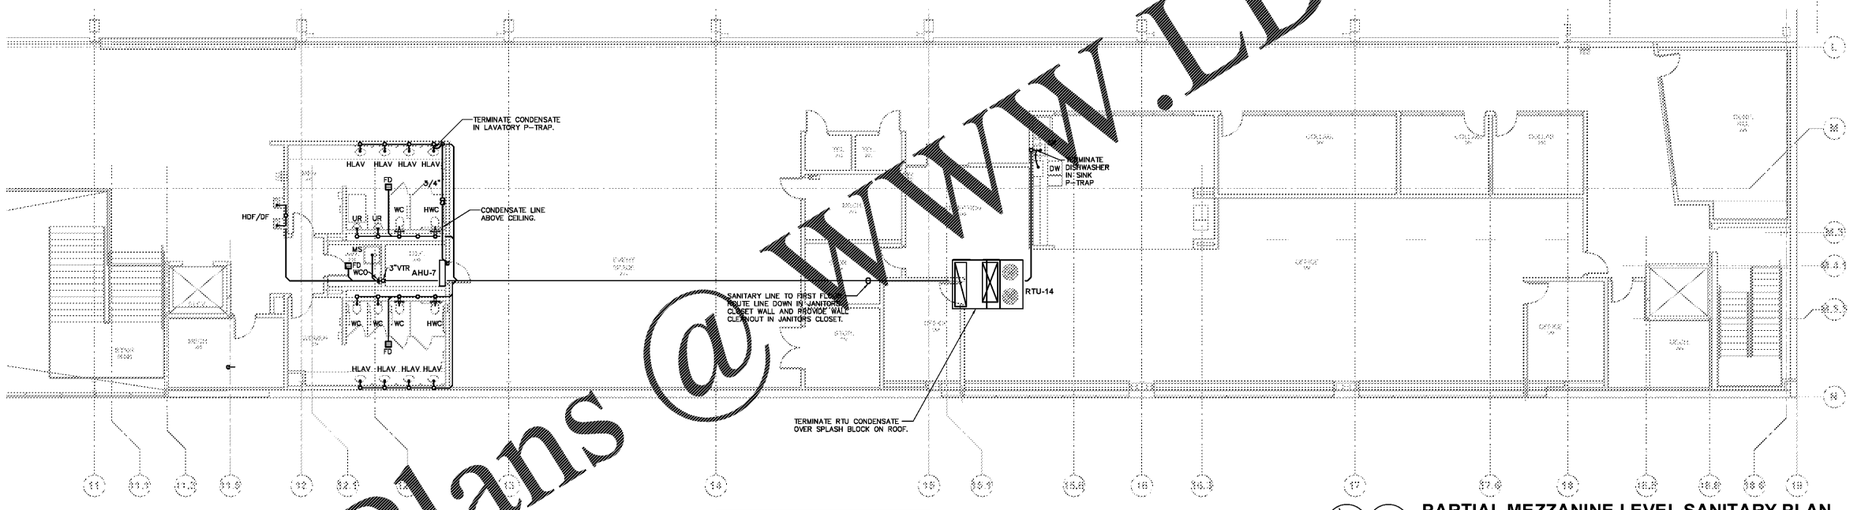

PARTIAL MEZZANINE LEVEL SANITARY PLAN

2 P-201

SCALE: 1/8" = 1'-0"

GENERAL NOTE

PLUMBING CONTRACTOR SHALL VERIFY LOCATION, SIZE, DIRECTION OF FLOW AND INVERTS OF ALL EXISTING UTILITIES PRIOR TO BEGINNING OF CONSTRUCTION. ADVISE ENGINEER OF ANY DISCREPANCIES.

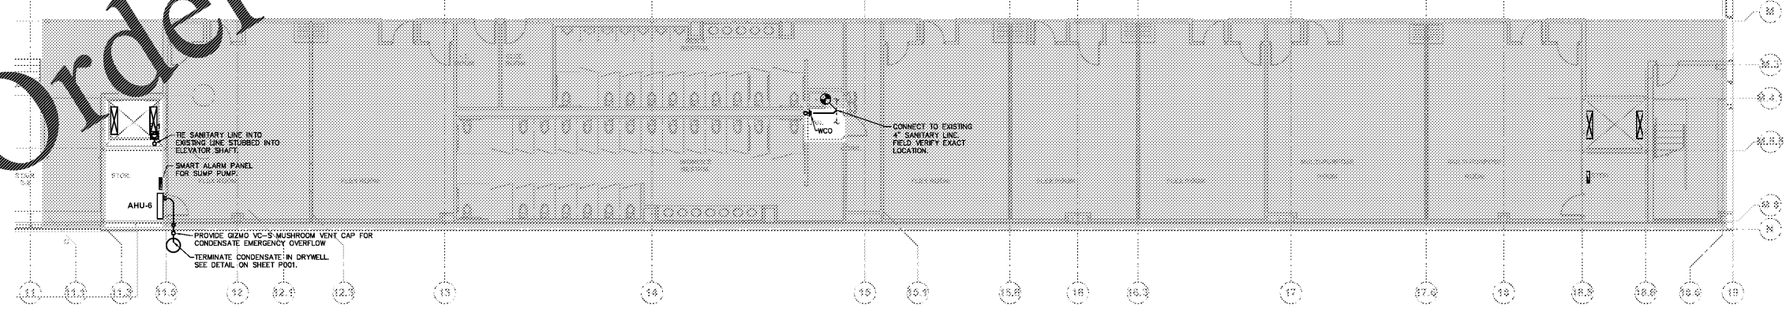

PARTIAL FIRST LEVEL SANITARY PLAN

1 P-201

SCALE: 1/8" = 1'-0"

Order Plans @ WWW.LDILine.com

COOPER CARUSI COLLINS ARCHITECTS

3391 Peachtree Rd NE, Suite 400
Atlanta, Georgia 30326
404.873.3001

PROMUS
SCOTT MERIWETHER, P.E.
GEORGIA LICENSE #30780

4245 LAND RD
BALL GROUND, GA 30107
PROJECT MANAGER: SCOTT MERIWETHER
PHONE 678.246.5163

LP Indoor Pavilion, LLC
Managed byLakePoint Land, LLC

755 Highway 293
Emerson, GA 30137

RENOVATIONS TO LAKEPOINT SPORTS PAVILION MEZZANINE

755 Highway 293
Emerson, GA 30137

PROJECT NUMBER
19016.00

GEORGIA REGISTERED PROFESSIONAL ENGINEER SCOTT MERIWETHER

THIS DRAWING IS THE EXCLUSIVE PROPERTY OF THE ARCHITECTS AND MAY NOT BE REPRODUCED OR USED WITHOUT THEIR WRITTEN AUTHORIZATION AND PERMISSION.

COPYRIGHT © 2017 COLLINS COOPER CARUSI ARCHITECTS, INC.

100% CONSTRUCTION DOCUMENTS	11.15.19
ISSUED FOR BID	01.15.20

NOTE: READ THE SPECIFICATIONS
THIS SET OF DRAWINGS AND SPECIFICATIONS DEFINE PROJECT SCOPE AND CONTRACT REQUIREMENTS. INDIVIDUAL SHEETS SEPARATED FROM THE SET MAY NOT ADEQUATELY REFLECT ALL INFORMATION NEEDED TO SUITABLY COVER CERTAIN ITEMS. DO NOT SEPARATE THIS SET OF DRAWINGS INTO INDIVIDUAL SHEETS.

SHEET TITLE
PROPOSED MEZZANINE LEVEL SANITARY PLANS

P-201