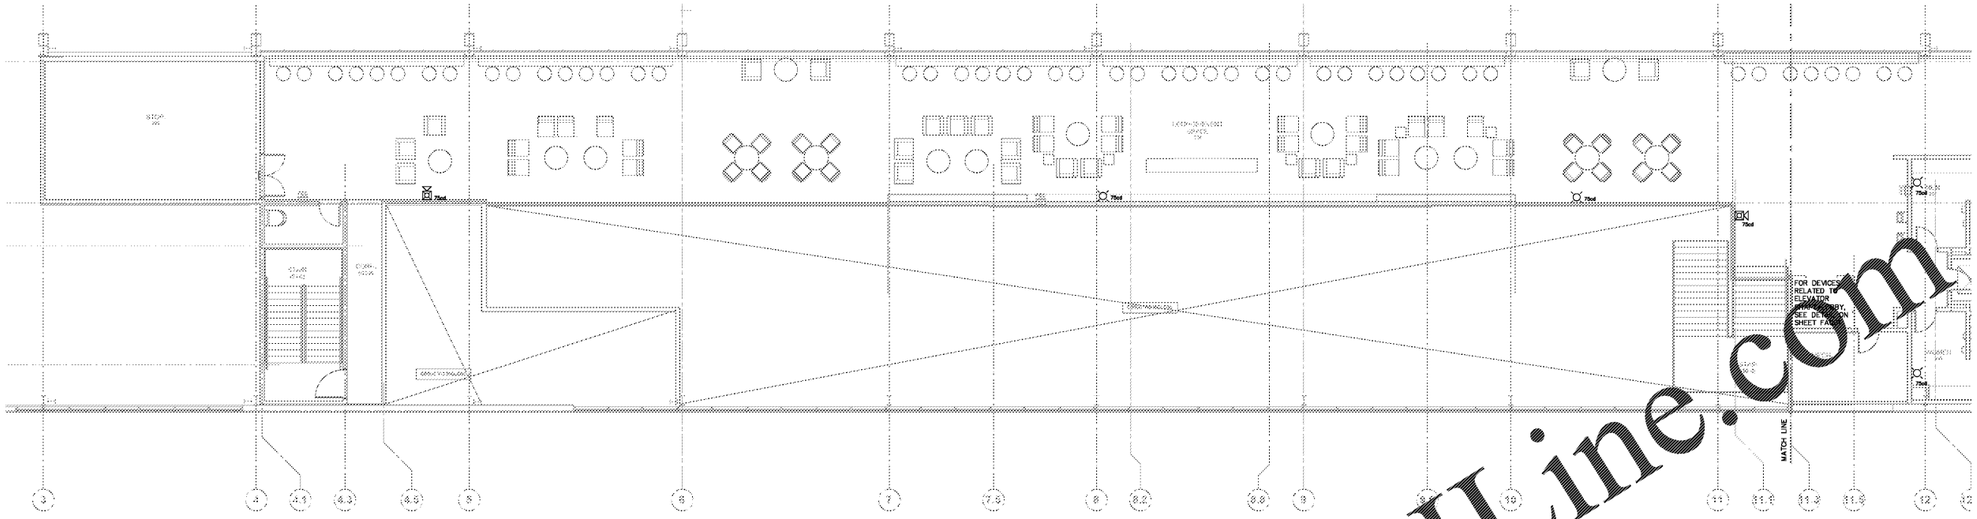

PARTIAL MEZZANINE LEVEL FIRE ALARM PLAN

SCALE: 1/8" = 1'-0"

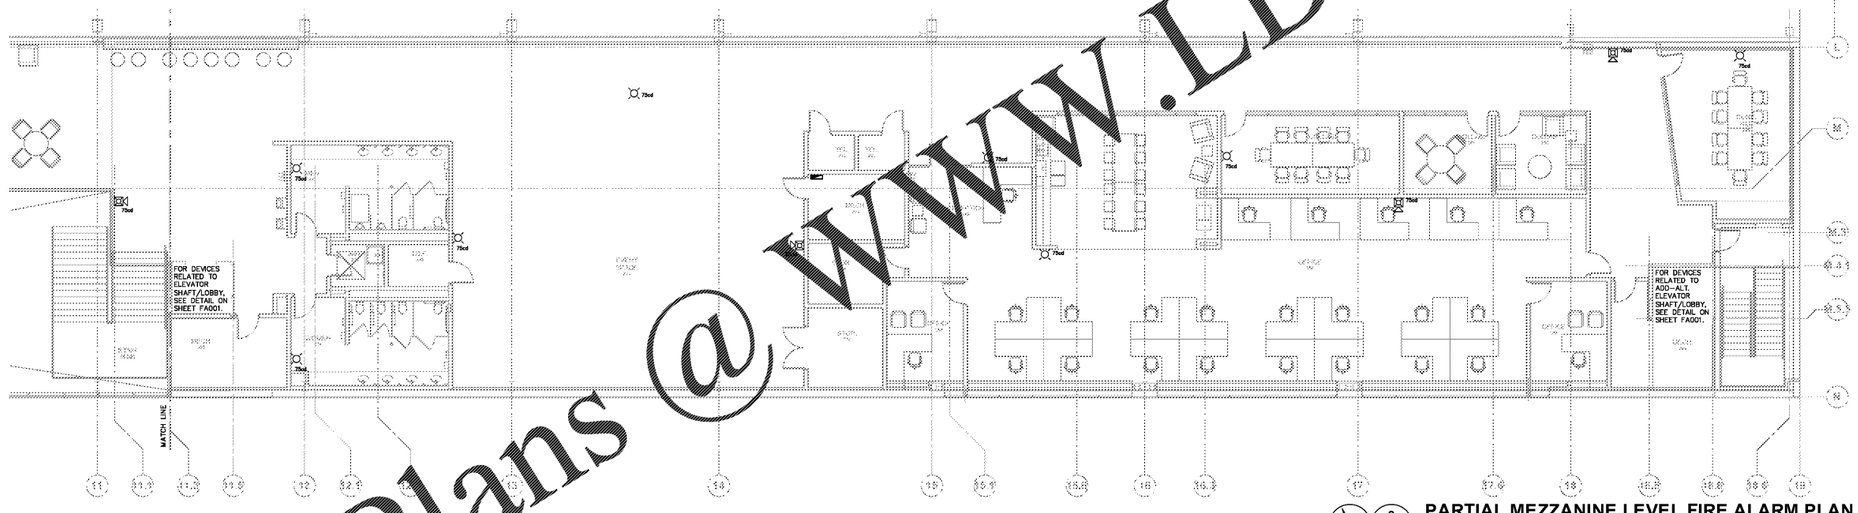

PARTIAL MEZZANINE LEVEL FIRE ALARM PLAN

SCALE: 1/8" = 1'-0"

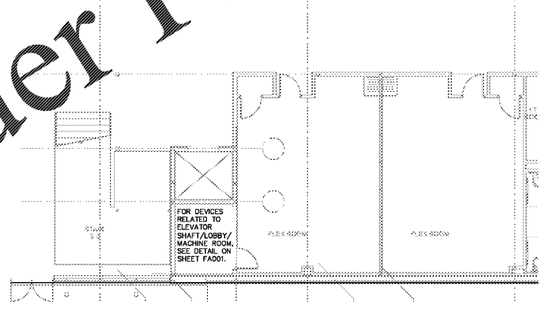

PARTIAL FIRST LEVEL FIRE ALARM PLAN

SCALE: 1/8" = 1'-0"

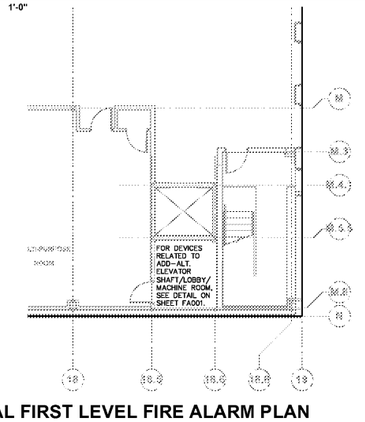

PARTIAL FIRST LEVEL FIRE ALARM PLAN

SCALE: 1/8" = 1'-0"

Order Plans @ WWW.LDHLine.com

COOPER CARUSI COLLINS ARCHITECTS
3391 Peachtree Rd NE Suite 400
Atlanta, Georgia 30326
404.873.2001

PROMUS
SCOTT MERIWETHER, P.E.
GEORGIA LICENSE #30780
4245 LAND RD
BALL GROUND, GA 30107
PROJECT MANAGER: SCOTT MERIWETHER
PHONE 678.246.5163

LP Indoor Pavilion, LLC
Managed byLakePoint Land, LLC

755 Highway 293
Emerson, GA 30137

RENOVATIONS TO LAKEPOINT SPORTS PAVILION MEZZANINE

755 Highway 293
Emerson, GA 30137

PROJECT NUMBER
19016.00

GEORGIA REGISTERED ARCHITECT SCOTT MERIWETHER

THIS DRAWING IS THE EXCLUSIVE PROPERTY OF THE ARCHITECTS AND MAY NOT BE REPRODUCED OR USED WITHOUT THEIR WRITTEN AUTHORIZATION AND PERMISSION.

COPYRIGHT © 2017 COLLINS COOPER CARUSI ARCHITECTS, INC.

100% CONSTRUCTION DOCUMENTS 11.15.19

ISSUED FOR BID 01.15.20

NOTE: READ THE SPECIFICATIONS
THIS SET OF DRAWINGS AND SPECIFICATIONS COMPLEMENT EACH OTHER AND ANY WORK PERFORMED FROM INDIVIDUAL SHEETS SEPARATED FROM THE SET MAY NOT ADEQUATELY REFLECT ALL INFORMATION NEEDED TO SUITABLY COVER CERTAIN ITEMS. DO NOT SEPARATE THIS SET OF DRAWINGS INTO INDIVIDUAL SHEETS.

SHEET TITLE
PROPOSED MEZZANINE LEVEL FIRE ALARM PLANS

FA-201