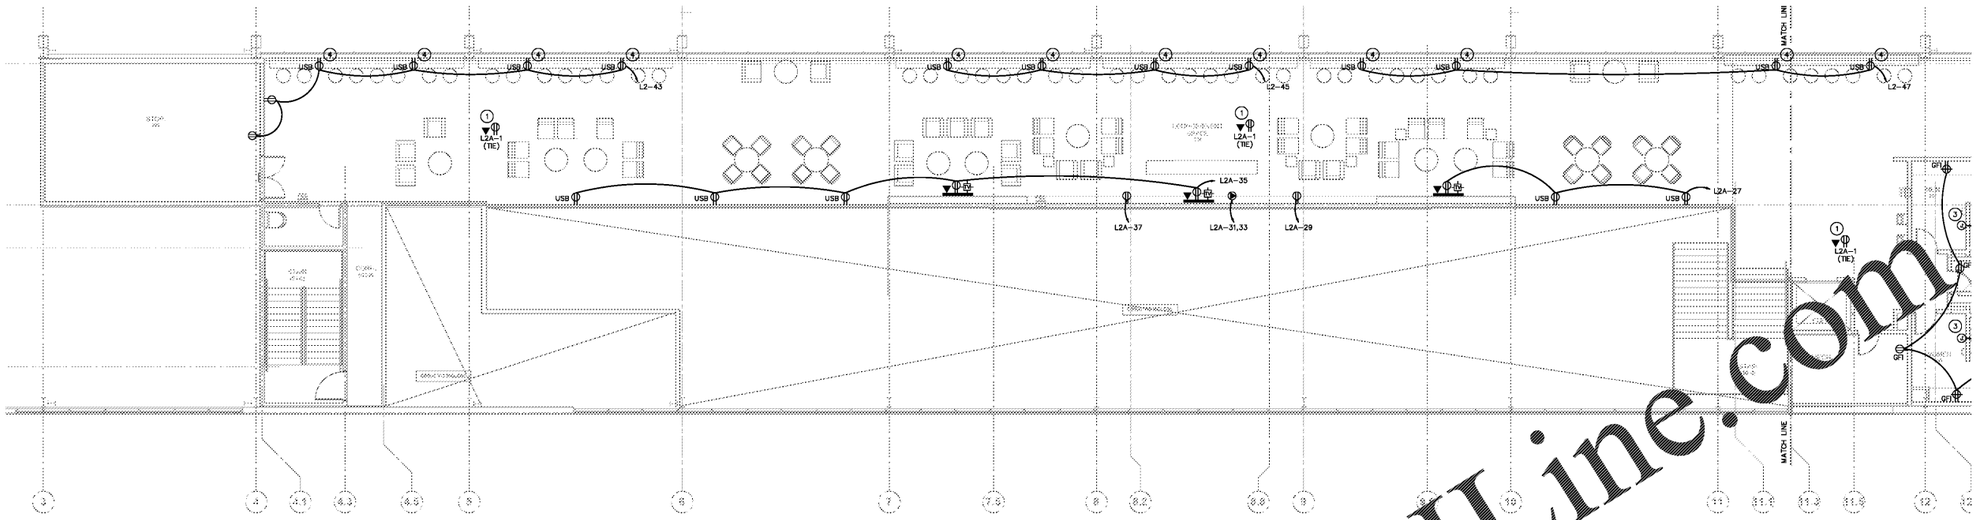

PARTIAL MEZZANINE LEVEL POWER PLAN

E-301 SCALE: 1/8" = 1'-0"

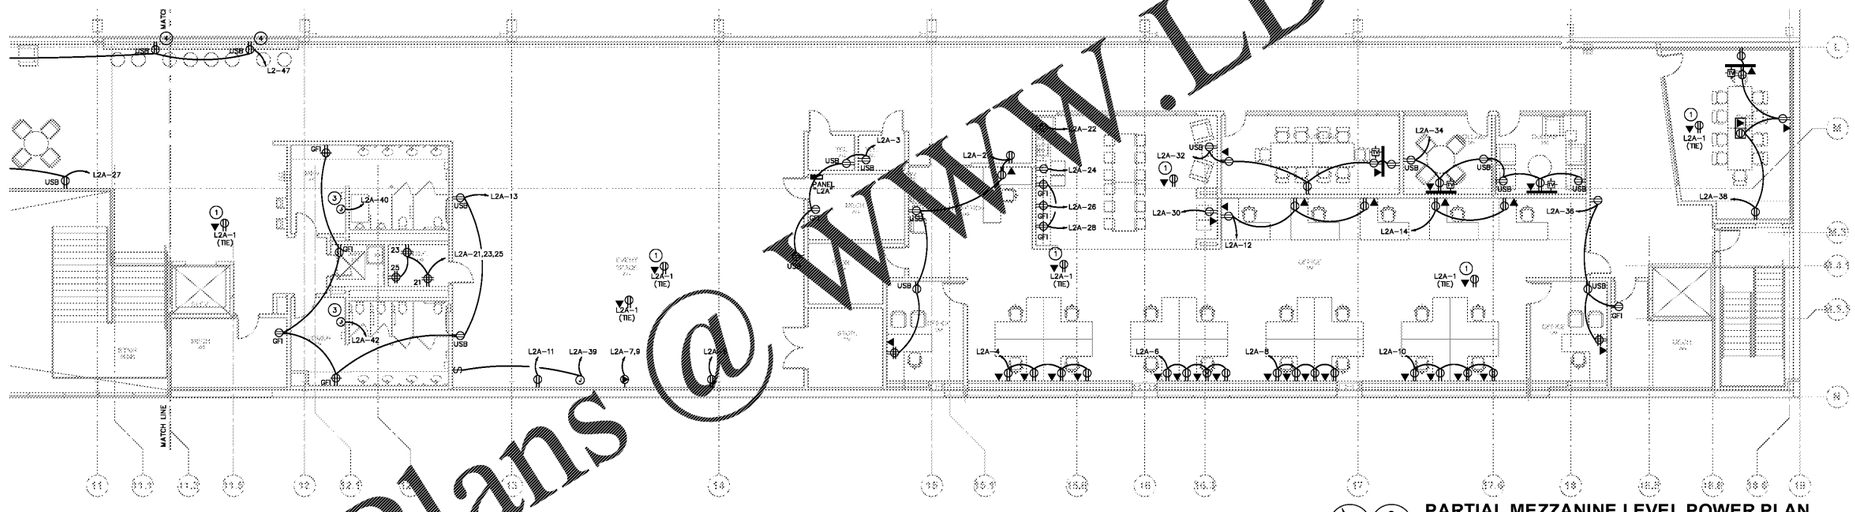

PARTIAL MEZZANINE LEVEL POWER PLAN

2 E-301 SCALE: 1/8" = 1'-0"

KEY NOTES

1. RECEPTACLE AND COMMUNICATION FOR WIRELESS SYSTEM (WAP). COORDINATE EXACT LOCATION AND REQUIREMENTS WITH SYSTEM PROVIDER PRIOR TO ROUGH IN.
2. ELEVATOR DISCONNECT. SEE ELECTRICAL RISER ON SHEET ES01.
3. PROVIDE ELECTRICAL CONNECTION TO HAND DRYER. COORDINATE EXACT LOCATION AND REQUIREMENTS WITH ARCHITECTURAL DRAWINGS AND CONNECT FOR OPERATION.
4. MOUNT RECEPTACLE ON FLOOR ADJACENT TO GUARDRAIL TUBESTEEL. ROUTE CONDUIT CONCEALED UNDER EXISTING MEZZANINE SLAB. SEE ELEVATIONS AND SECTIONS ON SHEET A-401. COORDINATE WITH ARCHITECT AND LAKEPOINT FACILITIES MANAGER JOSH LANEY PRIOR TO ROUGH-IN.

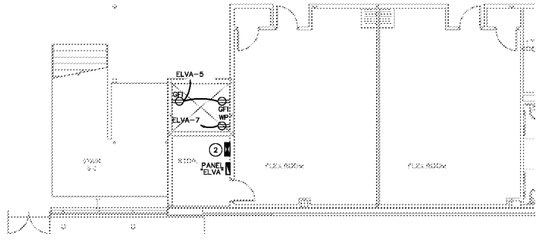

PARTIAL FIRST LEVEL POWER PLAN

1 E-301 SCALE: 1/8" = 1'-0"

Order Plans @ WWW.LDHLine.com

COOPER CARUSI COLLINS ARCHITECTS

3391 Peachtree Rd NE Suite 400
Atlanta, Georgia 30326
404.873.2001

PROMUS
SCOTT MERIWETHER, P.E.
GEORGIA LICENSE #30780

4245 LAND RD
BALL GROUND, GA 30107
PROJECT MANAGER: SCOTT MERIWETHER
PHONE 678.246.5163

LP Indoor Pavilion, LLC
Managed byLakePoint Land, LLC

755 Highway 293
Emerson, GA 30137

RENOVATIONS TO LAKEPOINT SPORTS PAVILION MEZZANINE

755 Highway 293
Emerson, GA 30137

PROJECT NUMBER
19016.00

GEORGIA REGISTERED ARCHITECT SCOTT MERIWETHER

THIS DRAWING IS THE EXCLUSIVE PROPERTY OF THE ARCHITECTS AND MAY NOT BE REPRODUCED OR USED WITHOUT THEIR WRITTEN AUTHORIZATION AND PERMISSION.

COPYRIGHT © 2017 COLLINS COOPER CARUSI ARCHITECTS, INC.

100% CONSTRUCTION DOCUMENTS 11.15.19

ISSUED FOR BID 01.15.20

NOTE: READ THE SPECIFICATIONS
THIS SET OF DRAWINGS INTENTIONALLY DOES NOT DEFINE ALL OF THE WORK AND ANY SHEET PUBLISHED AS ONE OF INDIVIDUAL SHEETS SEPARATED FROM THE SET MAY NOT ADEQUATELY REFLECT ALL INFORMATION NEEDED TO SUITABLY COVER CERTAIN ITEMS. DO NOT SEPARATE THIS SET OF DRAWINGS INTO INDIVIDUAL SHEETS

SHEET TITLE
PROPOSED MEZZANINE LEVEL POWER PLANS

E-301