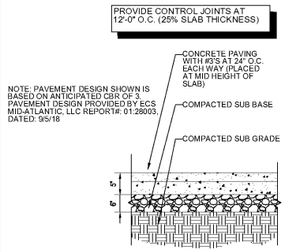

1 CONCRETE (STANDARD DUTY) PAVING SECTION

C2.2 SCALE: 3/4" = 1'-0"

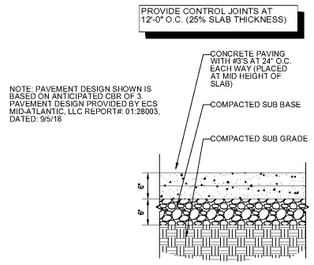

2 CONCRETE (HEAVY DUTY) PAVING SECTION

C2.2 SCALE: 3/4" = 1'-0"

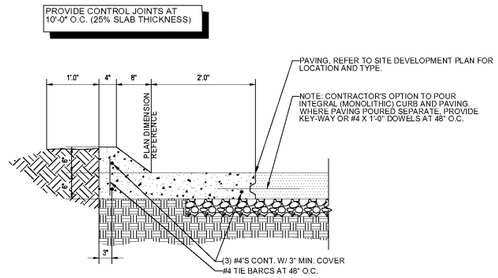

3 CONCRETE CURB SECTION

C2.2 SCALE: 3/4" = 1'-0"

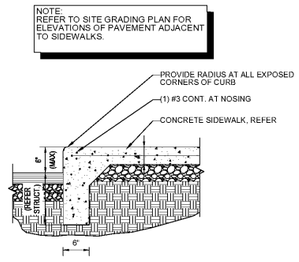

4 CONCRETE SIDEWALK CURB SECTION

C2.2 SCALE: 3/4" = 1'-0"

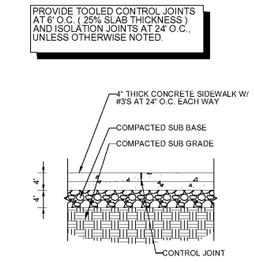

5 CONCRETE SIDEWALK SECTION

C2.2 SCALE: 3/4" = 1'-0"

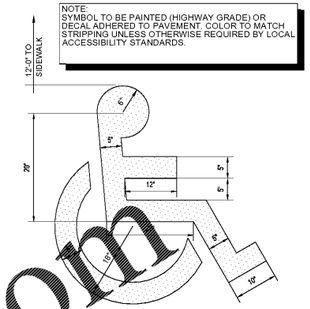

6 ACCESSIBLE PARKING PAVEMENT STRIPING DETAIL

C2.2 SCALE: 3/4" = 1'-0"

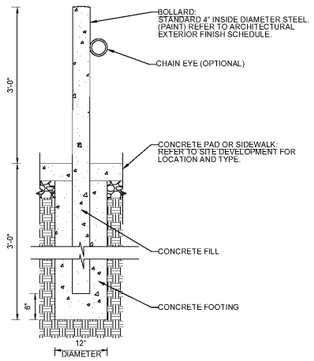

7 STEEL BOLLARD SECTION

C2.2 SCALE: 3/4" = 1'-0"

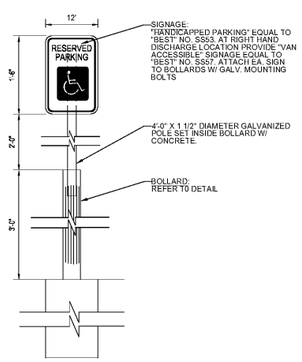

8 HANDICAPPED PARKING SIGN DETAIL

C2.2 SCALE: 3/4" = 1'-0"

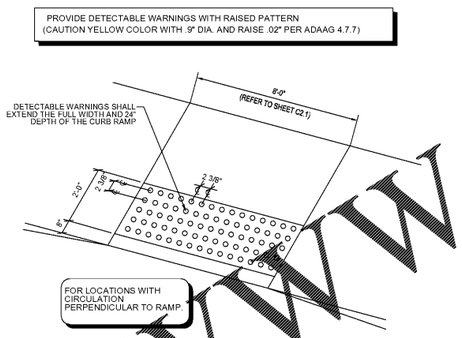

9 DETECTABLE WARNING DETAIL

C2.2 SCALE: (NOT TO SCALE)

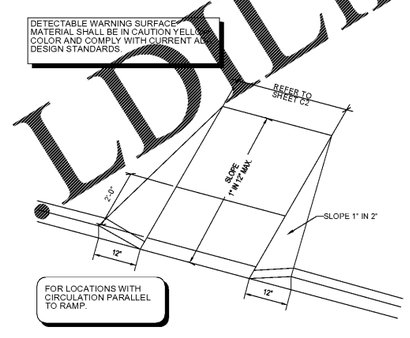

10 CONCRETE SIDEWALK CURB RAMP DETAIL

C2.2 SCALE: (NOT TO SCALE)

REFER TO SITE DEVELOPMENT PLAN AND ELEVATIONS FOR EXACT CONFIGURATION OF PARKING AND STOREFRONT.

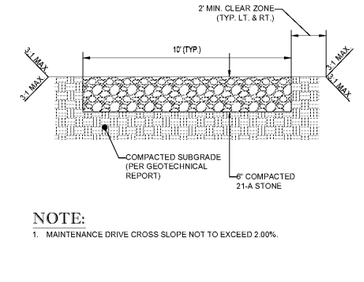

NOTE:
1. MAINTENANCE DRIVE CROSS SLOPE NOT TO EXCEED 2.00%.

11 GRAVEL ACCESS DRIVE DETAIL

C2.2 SCALE: (NOT TO SCALE)

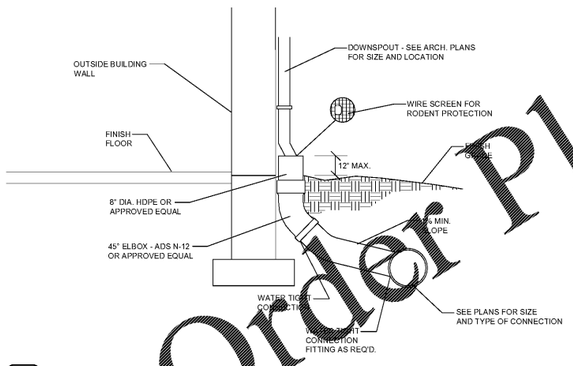

13 DOWNSPOUT COLLECTION DETAIL

C2.2 SCALE: (NOT TO SCALE)

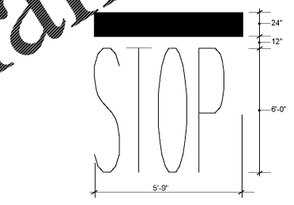

NOTES:
1. STOP BAR AND ADA STRIPING LOCATED WITHIN VDOT RIGHT-OF-WAY SHALL BE THERMOPLASTIC MATERIAL, PER VDOT ROAD AND BRIDGE STANDARDS.

14 "STOP" BAR DETAIL

C2.2 SCALE: (NOT TO SCALE)

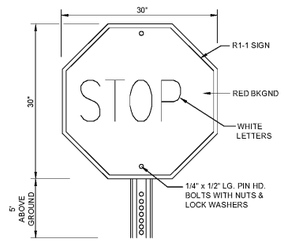

NOTES:
1. ALL STOP SIGNS 30"X30" UNLESS SPECIFIED OTHERWISE ON PLANS.
2. USE VDOT ENCAPSULATED LENS REFLECTIVE SHEETING FOR STOP SIGN LOCATED IN VDOT RIGHT-OF-WAY, PER VDOT ROAD AND BRIDGE STANDARDS.

15 R1-1 "STOP" SIGN DETAIL

C2.2 SCALE: (NOT TO SCALE)

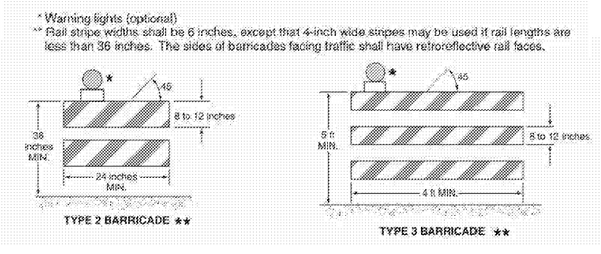

16 TYPE 2/3 BARRICADE DETAILS

C2.2 SCALE: (NOT TO SCALE)

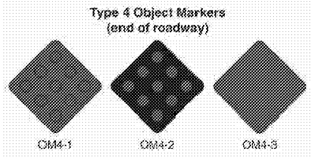

17 TYPE 4 OBJECT MARKERS

C2.2 SCALE: (NOT TO SCALE)

KNOW WHAT'S BELOW
ALWAYS CALL 811
BEFORE YOU DIG
It's fast. It's free. It's the law.

Order Plans @ WWW.LDILine.com

COMMONWEALTH OF VIRGINIA
JONATHAN RITCHIE
Lic. No. 052544
6-20-19
PROFESSIONAL ENGINEER

CRAIG A. SCHNEIDER, AIA
ARCHITECT
1736 East Sunshine, Suite 417
Springfield, Missouri 65804
417.862.0558
Fax: 417.862.3265
e-mail: architect@esterlyschneider.com

BOHLER ENGINEERING
28 BLACKWELL PARK LANE, SUITE 201 WARRENTON, VA 20186
PHONE: (540) 349-4500 FAX: (540) 349-0321

PROJECT:
NEW O'REILLY AUTO PARTS STORE
U.S. HIGHWAY 11
STRASBURG, VA

SITE DETAILS

O'Reilly AUTO PARTS
CORPORATE OFFICES
233 SOUTH PATTERSON
SPRINGFIELD, MISSOURI 65802
(417) 862-2674 TELEPHONE

COMM #	4253
DATE:	11-2-18
REVISION DATE:	3-8-19
	6-20-19

PROJECT No.: V183204 | SCALE: AS NOTED
DRAWN BY / CHECKED BY: DSH/JQR | CAD I.D.: SD2

C2.2

H:\183V\183204\DRAWINGS\PLAN SETS\SITE PLAN DOCUMENTS\V183204D1.DWG PRINTED BY: BSHEFFIELD 8:21:10 @ 2:19 PM LAST SAVED BY: BSHEFFIELD