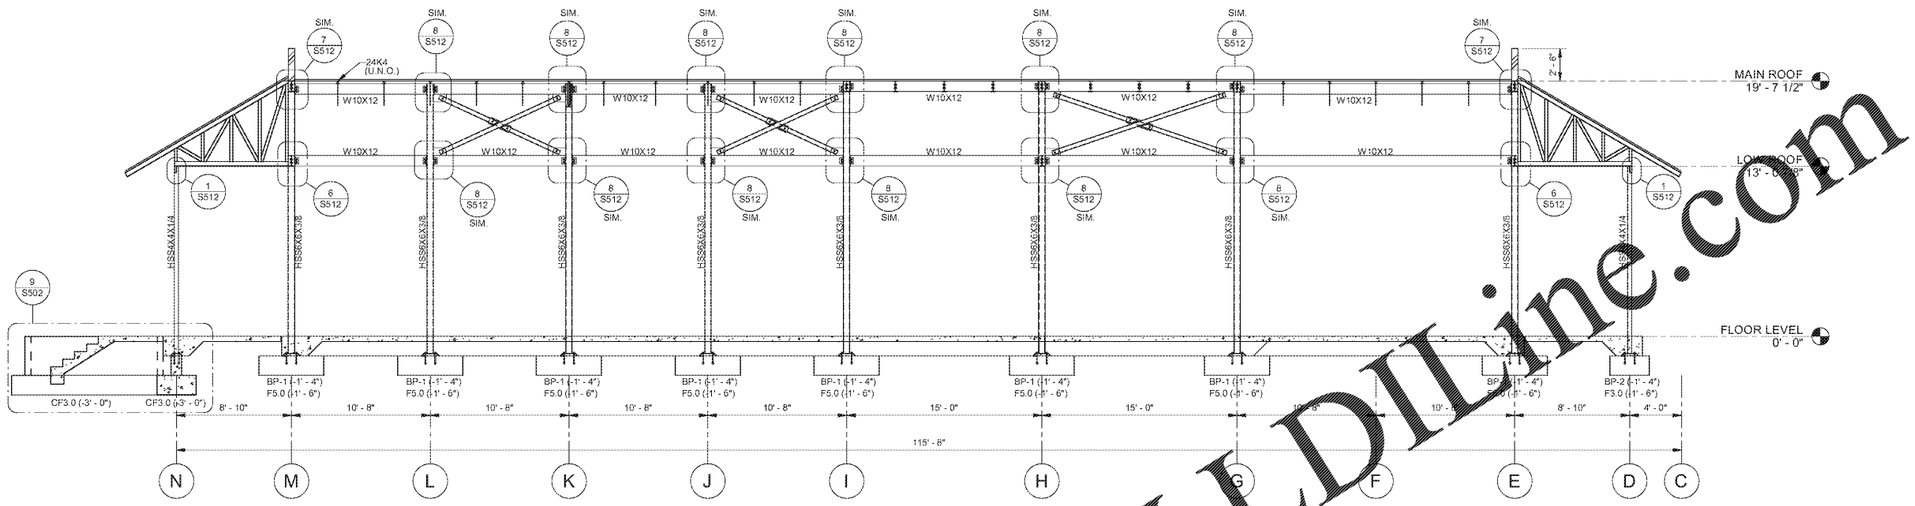

PAGODA - STRUCTURAL ELEVATION ALONG LINE "2"

SCALE: 3/16" = 1'-0"

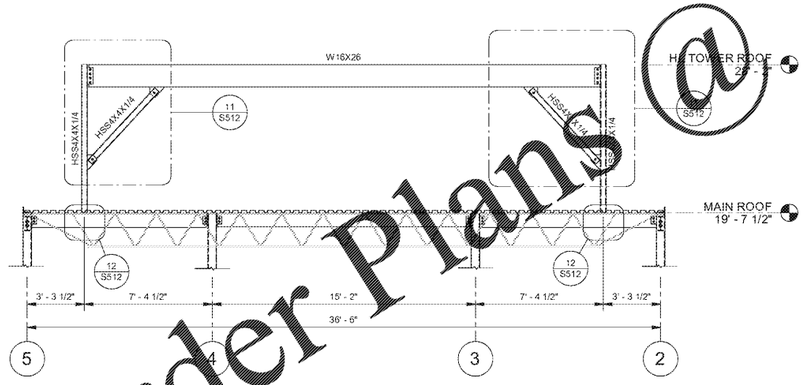

HIGHT TOWER ELEVATION STRUCTURAL FRAMING

SCALE: 1/4" = 1'-0"

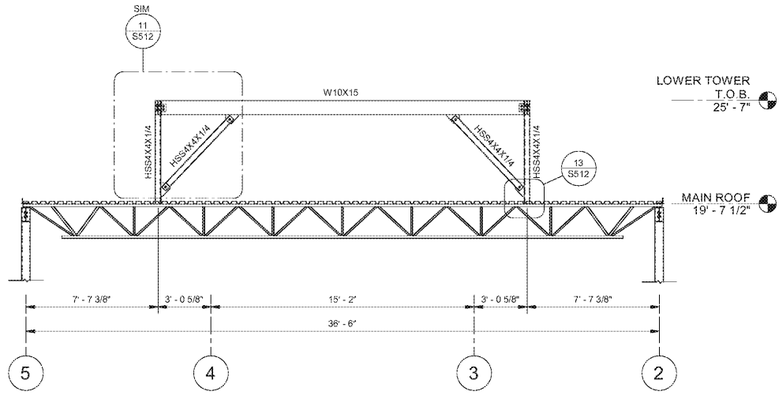

LOW TOWER ELEVATION STRUCTURAL FRAMING

SCALE: 1/4" = 1'-0"

NOTES:
1. SEE DWG S112, S113, S141, S142, S212 THROUGHT S216 FOR STRUCTURAL STEEL DESIGN NOTES.
2. SEE PLAN FOR TOP OF STEEL ELEVATION
3. ATTACH STEEL DECK TO STEEL WITH 36/4/3 PATTERN.
   SUPPORT FASTENERS: 5/8" PUDDLE WELDS
   SIDELAP FASTENERS: #10 TEK SCREWS
4. ATTACH DECK TO PERIMETER SUPPORTS WITH SAME FASTENER PATTERN AND TYPE SHOWN ABOVE, BUT SPACING NOT MORE THAN 6".
5. ALL STRUCTURAL STEEL, MISCELLANEOUS STEEL AND STEEL JOISTS U.N.O. SHALL BE GIVEN ONE SHOP COAT AND ONE FIELD TOUCH UP PAINT, GRAY COLOR
6. ALL STEEL EXPOSED TO WEATHER SHALL BE HOT DIPPED GALVANIZED AND ALL VENT HOLES SHALL BE PLUG OR SEAL WELDED PRIOR TO ERECTION.
7. 1 1/2", [GALV. G60/PAINTED] TYPE B, 20 GA. METAL DECK FOR ROOF
8. BRIDGING - PROVIDE NUMBER OF ROWS HORIZONTAL OR DIAGONAL BRIDGING OF MATERIAL, SIZE AND TYPE REQUIRED BY SJI'S SPECIFICATIONS FOR TYPE OF JOIST, CHORD SIZE, SPACING AND SPAN. FURNISH ADDITIONAL ERECTION BRIDGING IF REQUIRED FOR STABILITY
9. FOR CONCRETE WALL SUPPORTING JOIST GIRDER, REF. DET. SHEET S501

Order Plans @ WWW.LDILine.com

ENGQUEST
3325 DULUTH Hwy. 120, SUITE 101.
DULUTH, GA 30096
TEL: (678) 906 - 4870
www.engquest.com

ENGQUEST Inc. 2017. These drawings are and shall remain the intellectual Property of ENGQUEST Inc. No part of this work may be used, altered, reproduced, distributed, displayed, or otherwise communicated in any means without the prior written consent of ENGQUEST Inc.

GEORGIA REGISTERED PROFESSIONAL ENGINEER C. H. DAVID TAN

HAI AN PAGODA
6375 SANDERS ROAD,
LAKE CITY, GA 30260

STRUCTURAL ELEVATION ALONG LINE "2" & TOWERS

REV	DATE	BY	DESCRIPTION
			PERMIT ISSUE
A	11/22/18	DT	

JOB NO. 1710037
DRAWN: TB
CHECKED: DT
SCALE: AS NOTED

S213
DRAWING NO.