


ELECTRICAL AND DATA

NOTE: ALL CONDUIT SHALL BE INSTALLED INSIDE WALL TO EXTEND 6" ABOVE SALES FLOOR CEILING. ALL CONDUIT STUBS SHALL BE FINISHED WITH CONNECTOR/BUSHING AND HAVE PULL STRINGS INSTALLED. ALL CONDUIT SHALL BE 3/4" UNLESS OTHERWISE NOTED. ALL CONDUIT & BOXES ARE DIMENSIONED TO CENTERLINE. CONTRACTOR SHALL LABEL TOP OF CONDUIT TO MATCH LABELS ON JACKS/JUNCTIONS BELOW.

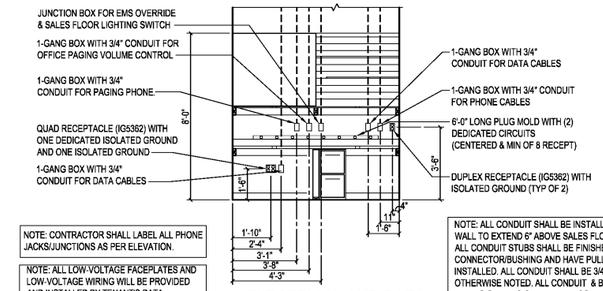


FINISHES, SHELVING AND CONSTRUCTION




A1.3 OFFICE ELEVATION
SCALE: 3/8" = 1'-0"

B A1.3 CLIP BOARD RACK ELEVATION
SCALE: 3/4" = 1'-0"

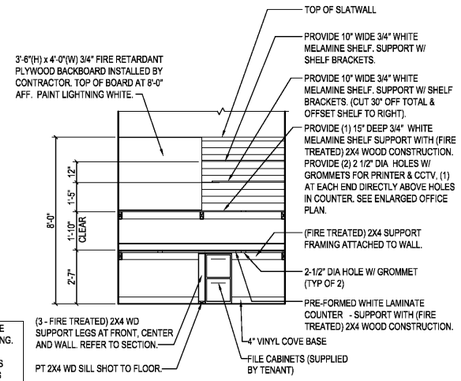


1 A1.3 DETAIL
SCALE: 1 1/2" = 1'-0"

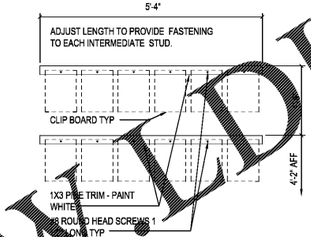


2 A1.3 DETAIL
SCALE: 1 1/2" = 1'-0"

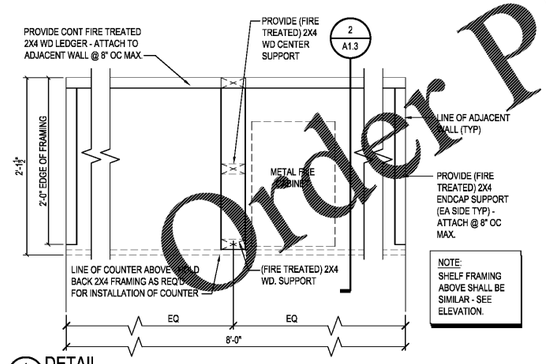


C A1.3 LOCKER ELEVATION
SCALE: 3/4" = 1'-0"

Order Plans @ WWW.EDILine.com
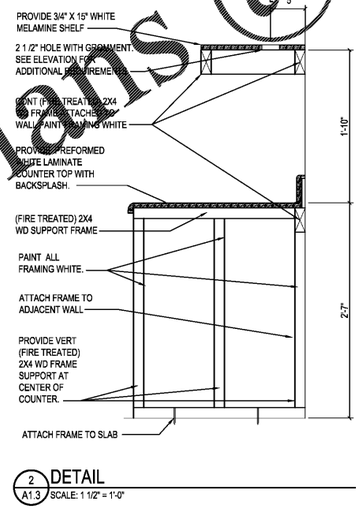
| mark | date | by | description |
|---|---|---|---|
| | | | |

| | |
|---|---|
| date | 2-5-2020 |
| project | 20105-03 |
| designed | CSY |
| drawn | CSY |
| checked | DAE |

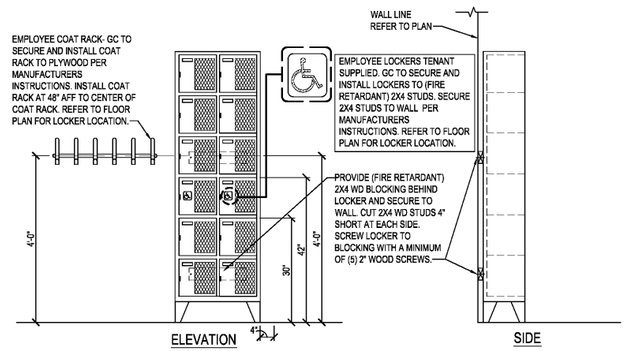RRMM ARCHITECTS, PC
1317 Executive Blvd, Suite 200
Chesapeake, VA 23320
(757)622-2828 / fax (757)622-6883

DONNA A. ELLIOTT
REGISTERED ARCHITECT
No. 101-017151
STATE OF TENNESSEE
2-8-2020

project
FAMILY DOLLAR
FAMILY DOLLAR STORE, FDS #791567
501 TENNESSEE AVE NORTH - PARSONS, TN 38363

drawing
ENLARGED PLAN, DETAILS, SECTIONS, AND ELEVATIONS

sheet
A1.3