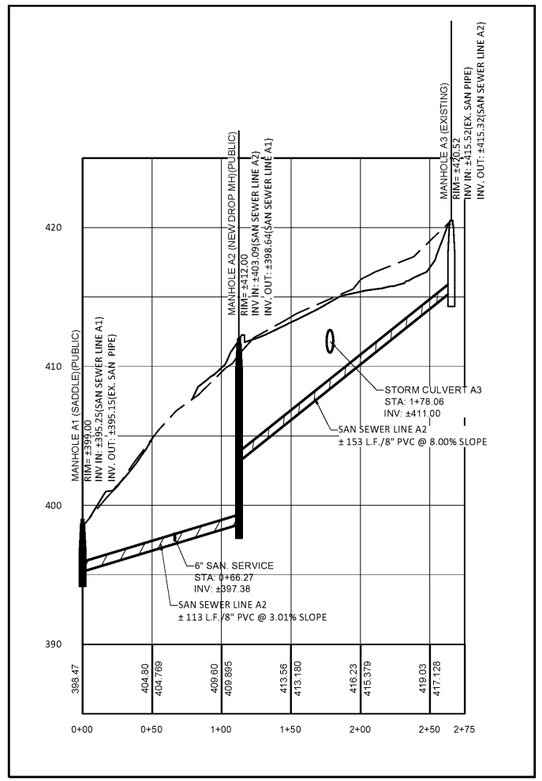

SANITARY SEWER PROFILE

SCALE: 1" = 50' (H) / 1" = 5' (V)

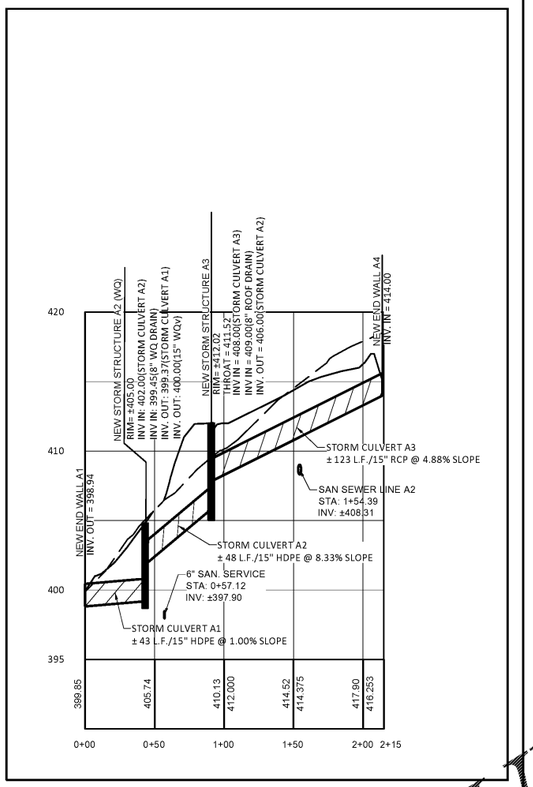

STORM SEWER PROFILE

SCALE: 1" = 50' (H) / 1" = 5' (V)

GRAPHIC SCALE IN FEET (50 0 50 100 150)

GRAPHIC SCALE IN FEET (5 0 5 10 15)

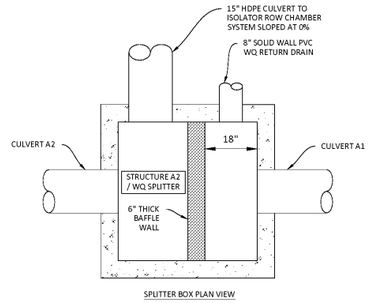

SPLITTER BOX PLAN VIEW

SPLITTER WEIR (Typical all splitter boxes):

- 6" THICK CAST-IN-PLACE CONCRETE OVERFLOW WEIR.
- EMBED A MINIMUM OF 8-#5 REBARS A DEPTH OF 4-INCHES INTO THE PRECAST CONCRETE MANHOLE AND 12-INCHES INTO THE WEIR.
- INSTALL WWM 10/10 (3.5'x2') IN THE WEIR CONCRETE.
- INSTALL 6 REBAR IN THE MANHOLE WALL AND 2 REBAR IN THE MANHOLE BOTTOM.
- REBAR TO BE EQUALLY SPACED HORIZONTALLY (MANHOLE BOTTOM) AND VERTICALLY (MANHOLE WALLS).
- IN LIEU OF CASTING IN PLACE THE BAFFLE WALL, OVEFLOW BAFFLE WALL CAN EITHER BE SLIP-IN, BOLT-IN OR INTEGRAL TYPE AS PROVIDED BY THE MANUFACTURER.

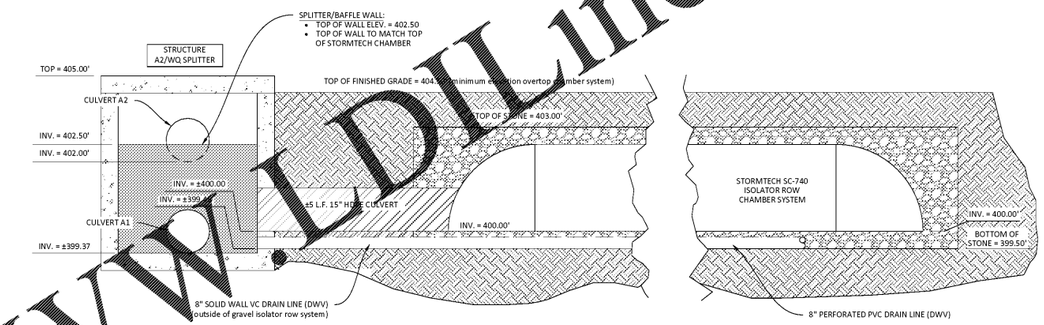

WATER QUALITY TREATMENT BMP DETAIL

STORM OUTLET PROTECTION

Storm Outlet Number	Pipe Size	L_a	$W_{DOWNSTREAM}$	$W_{HEADWALL}$	Apron Area	d_{50} Riprap Size	Apron Thickness	Stone Size	Q_{25-Yr} Peak Flow	V_{25-Yr} Peak Flow
	inches	*feet*	*feet*	*feet*	*ft²*	*feet*	*feet*		*cfs*	*fps*
1	15	10	11.25	3.75	75.00	0.2	1.50	TYPE 3	3.46	3.74
-	-	-	-	-	-	-	-	-	-	-
-	-	-	-	-	-	-	-	-	-	-
Order Plans @ WWW.LDLine.com

ISSUED FOR REVIEW

January 14, 2020

REEVES DESIGN Services, LLC • Consulting Engineers
4875 RIVERSIDE DRIVE / SUITE 107
MACON, GEORGIA 31210
478.747.6772
www.reevesdesign.net

DUNWODY/BEELAND, architects, inc.
Main
300 Mulberry Street, Suite 400, Macon, 31201
T 478.743.1200
F 478.743.0883

Dunwody/Beeland, Architects, Inc. This drawing may be utilized only for the purpose of constructing or building the work shown therein at the site of this work specified. Any other use of this drawing, including without limitation any reproduction or alteration of this drawing, without prior written approval of Dunwody/Beeland, Architects, Inc. is prohibited.

A NEW RANGER STATION AT CLAYSTONE PARK FOR MACON-BIBB COUNTY

MOSLEY DIXON ROAD MACON, GEORGIA

Revisions:

Sheet Title: RANGER STATION PROFILES AND DETAILS

Project #: 1819 Date: 01/13/20

C3