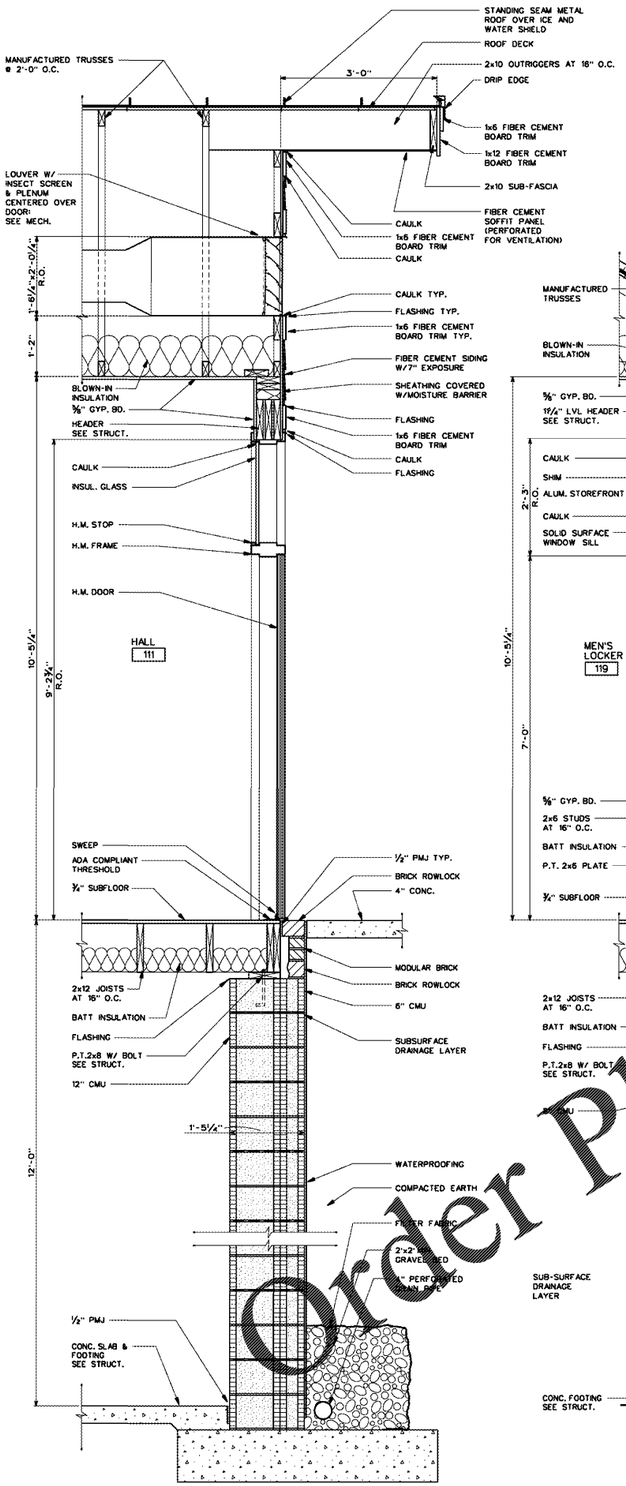

1 A5.1 WALL SECTION
SCALE: 3/4" = 1'-0"

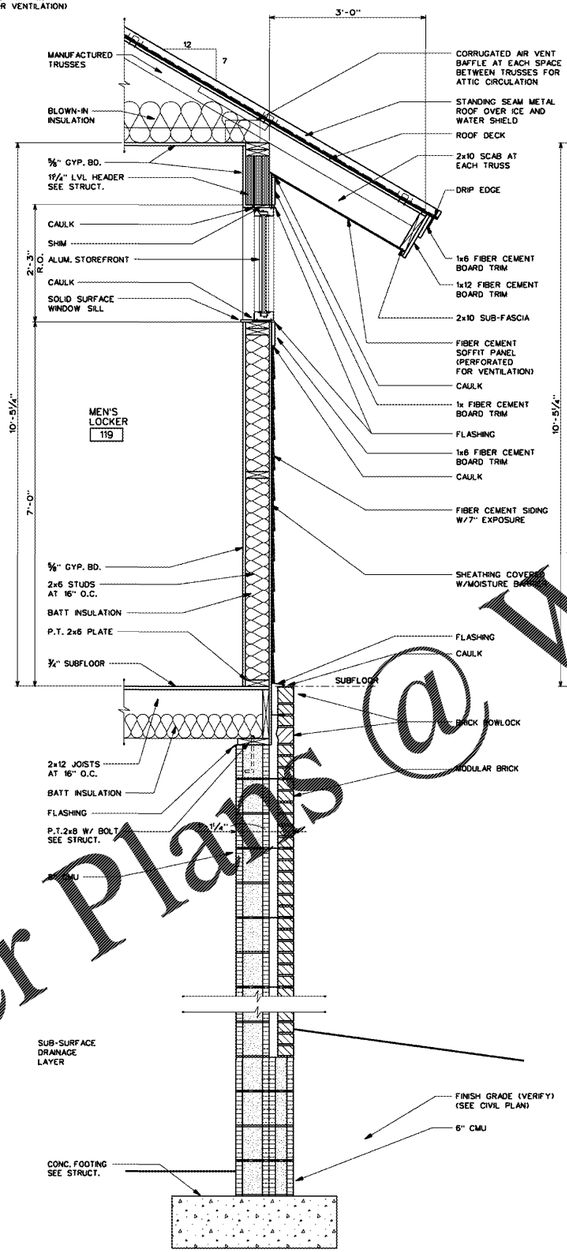

2 A5.1 WALL SECTION
SCALE: 3/4" = 1'-0"

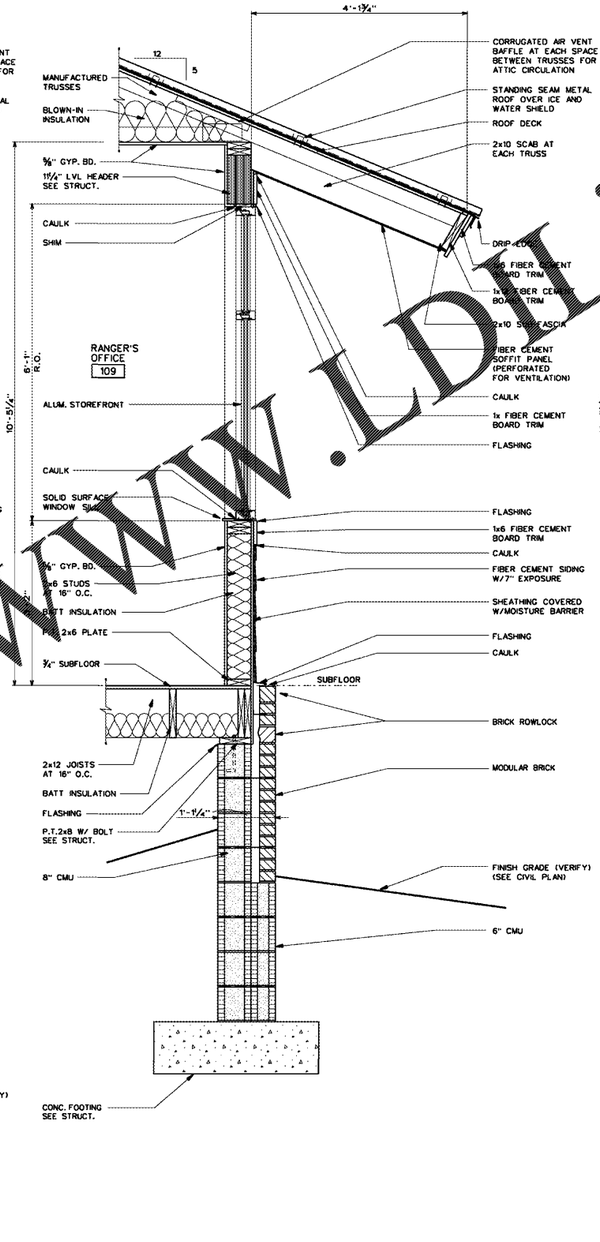

3 A5.1 WALL SECTION
SCALE: 3/4" = 1'-0"

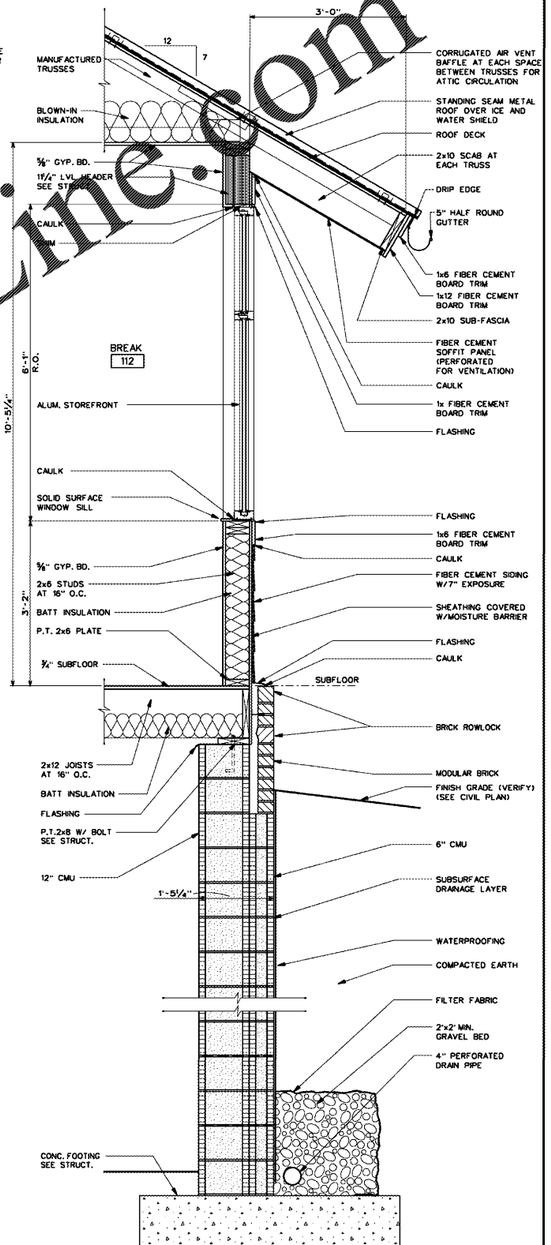

4 A5.1 WALL SECTION
SCALE: 3/4" = 1'-0"

Order Plans @ WWW.IDLine.com

GEORGIA REGISTERED No. 6281 ARCHITECT J. GENE COX DUNWOODY

DUNWODY/BEELAND, architects, inc.
Web: www.DunwodyBeeland.com
Macon
300 Mulberry Street, Suite 604
Macon, Georgia 31201
T 478.743.3333
F 478.743.0863

Dunwody/Beeland, Architects, Inc.
This drawing may be utilized only for the purpose of constructing or installing the work shown theron at the site of the work specified. Any other use of this drawing, including without limitation any reproduction or alteration of this drawing, without prior written approval of Dunwody/Beeland, Architects, Inc. is prohibited.

A NEW RANGER STATION AT CLAYSTONE PARK FOR MACON-BIBB COUNTY

MOSLEY DIXON ROAD MACON, GEORGIA

Revisions:

Sheet Title:
Wall Sections

Project #: 1819
Date: 12/20/19

A5.1