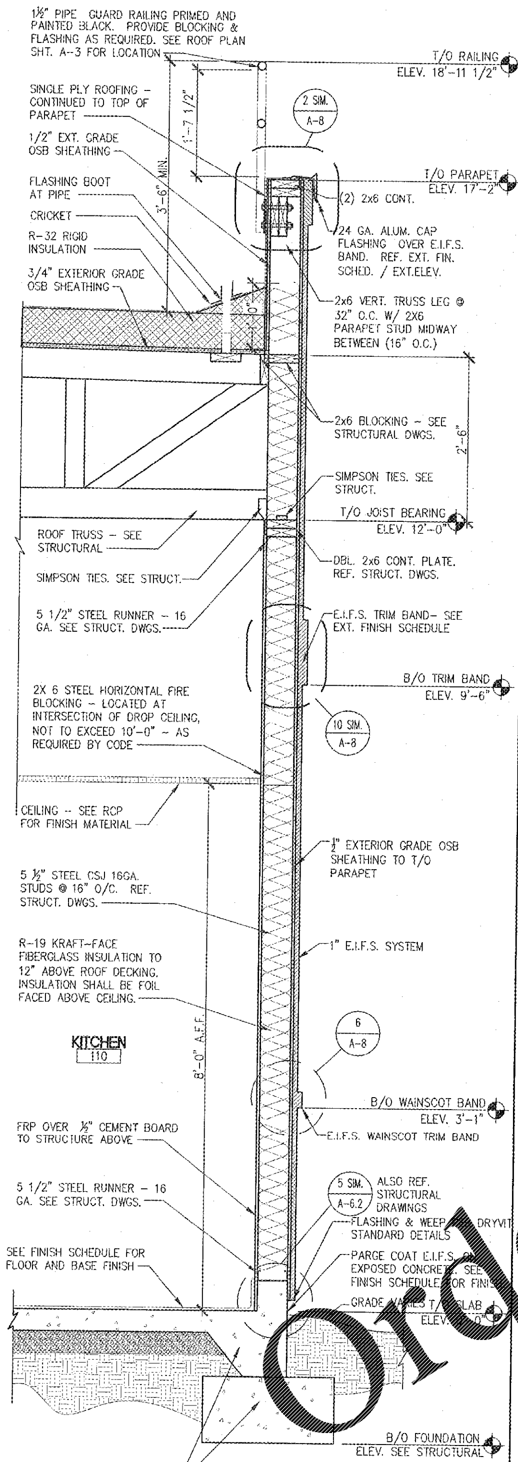

NOTE:
EXTERIOR WALL SHEATHING AT SHEAR WALL LOCATIONS SHALL BE APA STRUCTURAL I GRADE, EXPOSURE I.
ROOF SHEATHING SHALL BE APA RATED, EXPOSURE I.
REFER TO STRUCTURAL DRAWINGS FOR ADDITIONAL INFORMATION.

WALL SECTION @ KITCHEN SCALE: 3/4" = 1'-0" (1)

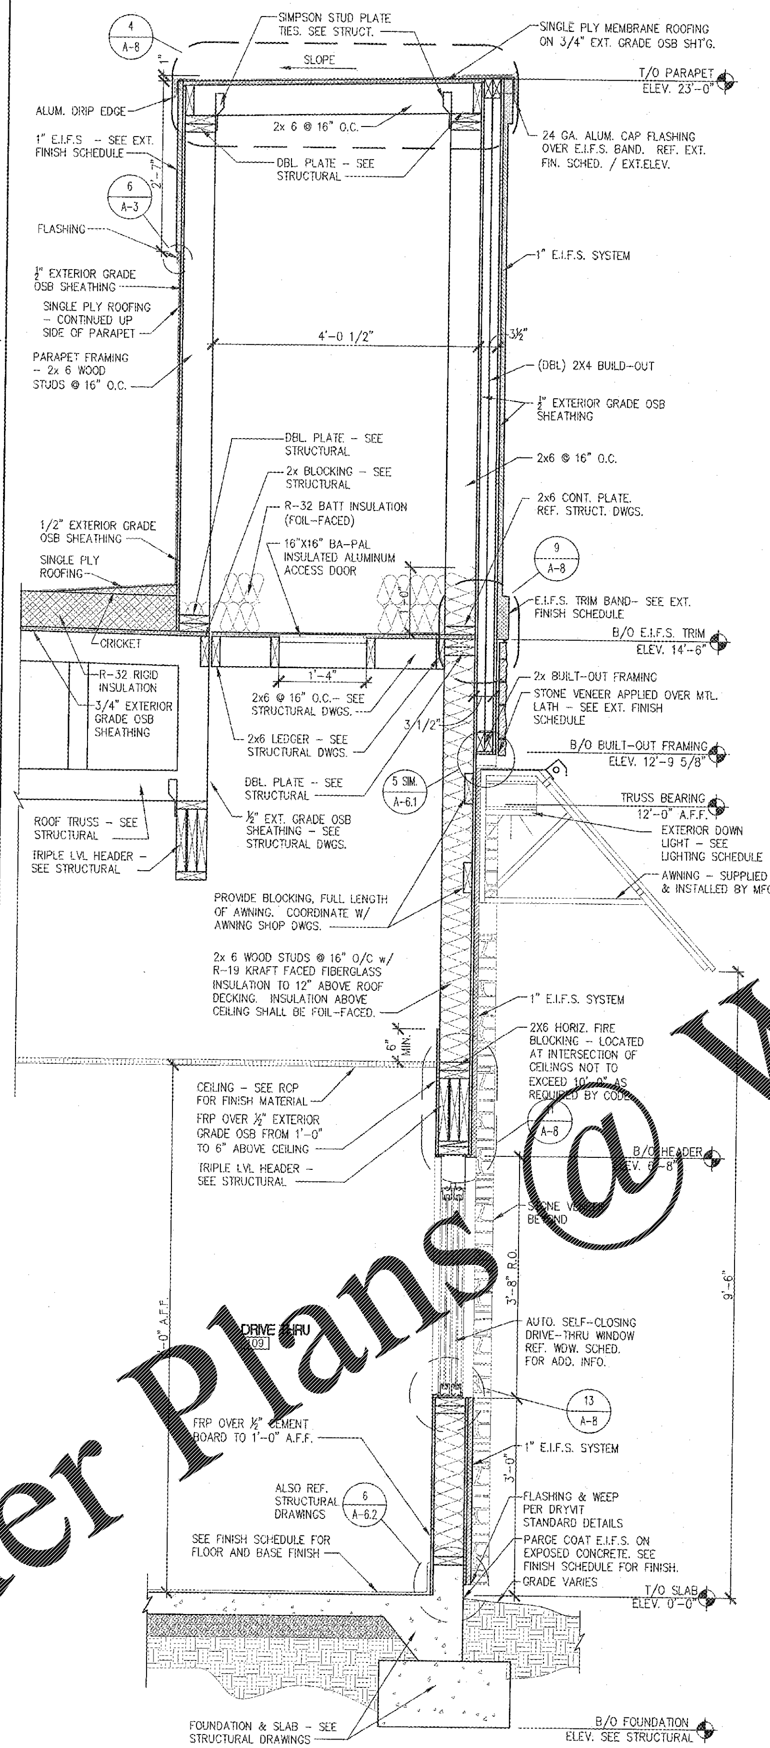

NOTE:
EXTERIOR WALL SHEATHING AT SHEAR WALL LOCATIONS SHALL BE APA STRUCTURAL I GRADE, EXPOSURE I.
ROOF SHEATHING SHALL BE APA RATED, EXPOSURE I.
REFER TO STRUCTURAL DRAWINGS FOR ADDITIONAL INFORMATION.

WALL SECTION @ DRIVE-THRU SCALE: 3/4" = 1'-0" (2)

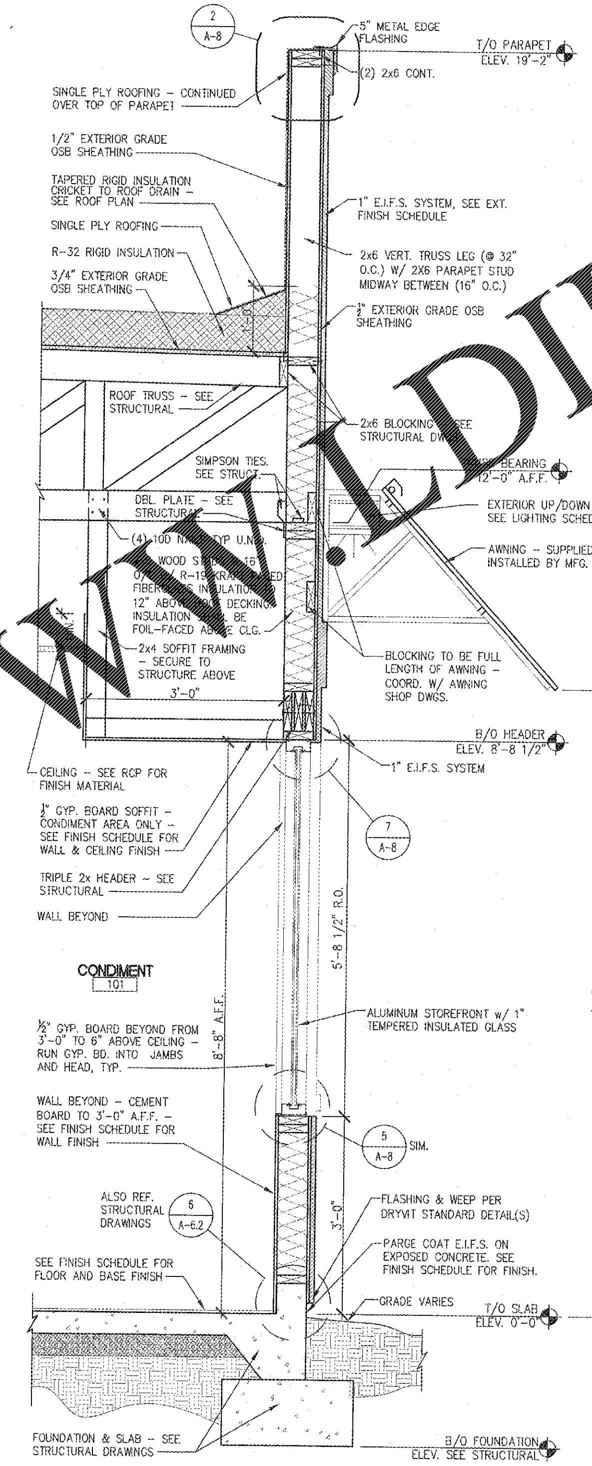

NOTE:
EXTERIOR WALL SHEATHING AT SHEAR WALL LOCATIONS SHALL BE APA STRUCTURAL I GRADE, EXPOSURE I.
ROOF SHEATHING SHALL BE APA RATED, EXPOSURE I.
REFER TO STRUCTURAL DRAWINGS FOR ADDITIONAL INFORMATION.

WALL SECTION @ STOREFRONT - CONDIMENT AREA SCALE: 3/4" = 1'-0" (3)

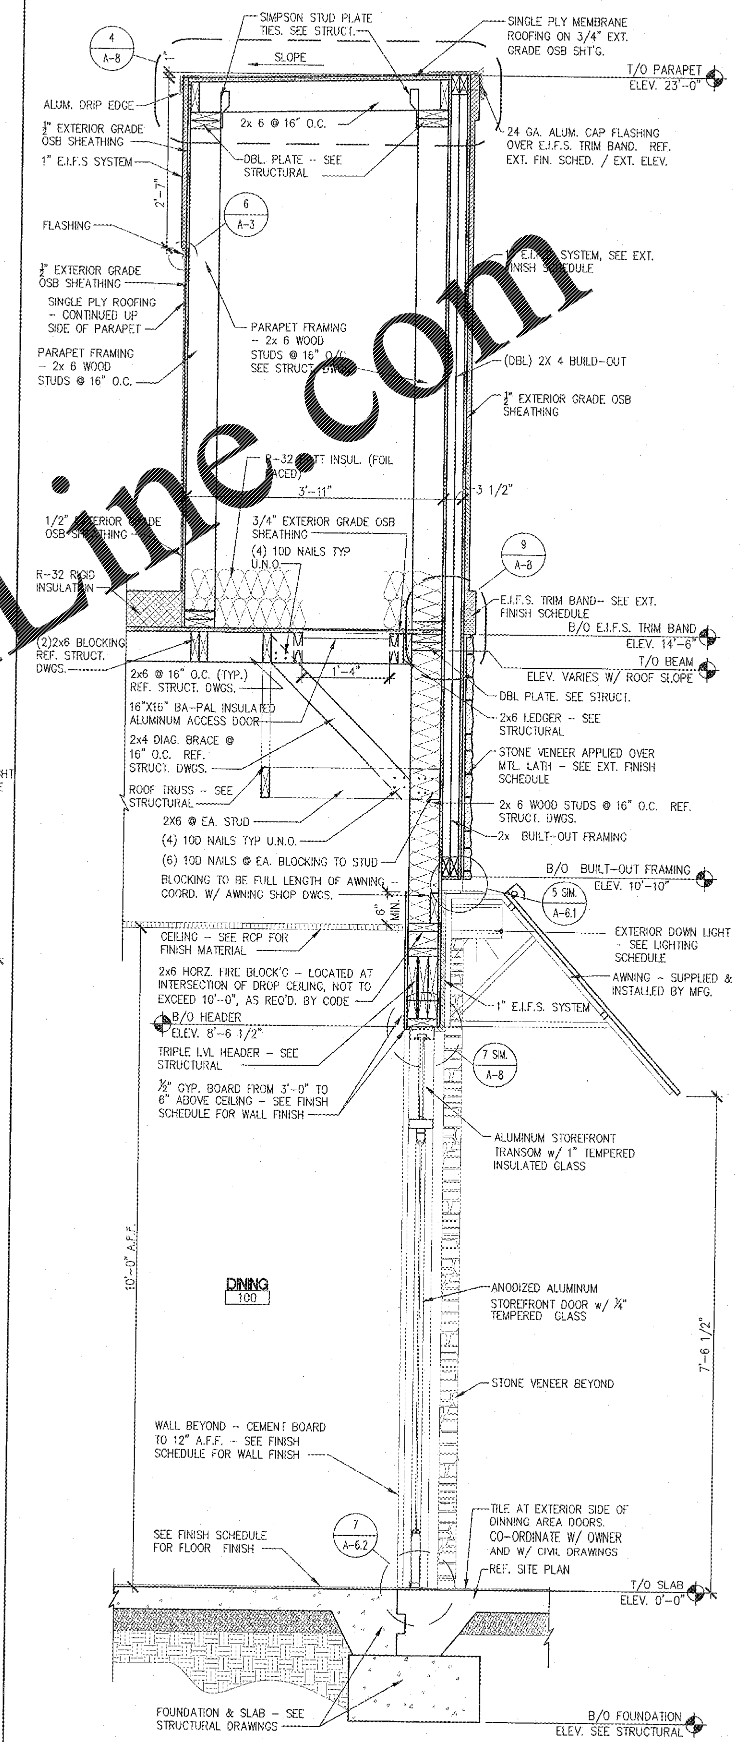

NOTE:
EXTERIOR WALL SHEATHING AT SHEAR WALL LOCATIONS SHALL BE APA STRUCTURAL I GRADE, EXPOSURE I.
ROOF SHEATHING SHALL BE APA RATED, EXPOSURE I.
REFER TO STRUCTURAL DRAWINGS FOR ADDITIONAL INFORMATION.

WALL SECTION @ FRONT ENTRY SCALE: 3/4" = 1'-0" (4)

NRD Project # 18228

NRD national restaurant designers
ARCHITECTS & ENGINEERS
3005 CARRINGTON MILL BLVD. SUITE 105
MORRISVILLE, NORTH CAROLINA 27560
ph: 919 544 7251 fax: 919 544 9399
A Division of LMHT Associates

COMMONWEALTH OF VIRGINIA
Tammy Davis
Lic. No. 0401018279
ARCHITECT

Hardee's
BNE WOOD PROTOTYPE REVERSE
LARGE DINING ROOM- BN2016 LD-R
COUNTY DRIVE
DISPUTANTA, VA 23842

OWNER:
BODDIE-NOELL ENTERPRISES, INC.
P.O. BOX 1908
ROCKY MOUNT, N.C.
27802-1908
(252) 937-2800

REVISIONS		
NO.	DESCRIPTION	DATE

DRAWN BY	CHECKED BY

WALL SECTIONS

DATE: 9-4-2019

SHEET NUMBER: A-6.0

18228_A6.dwg Sep 04, 2019 - 4:30pm

Order Plans @ WWW.LDIILine.com