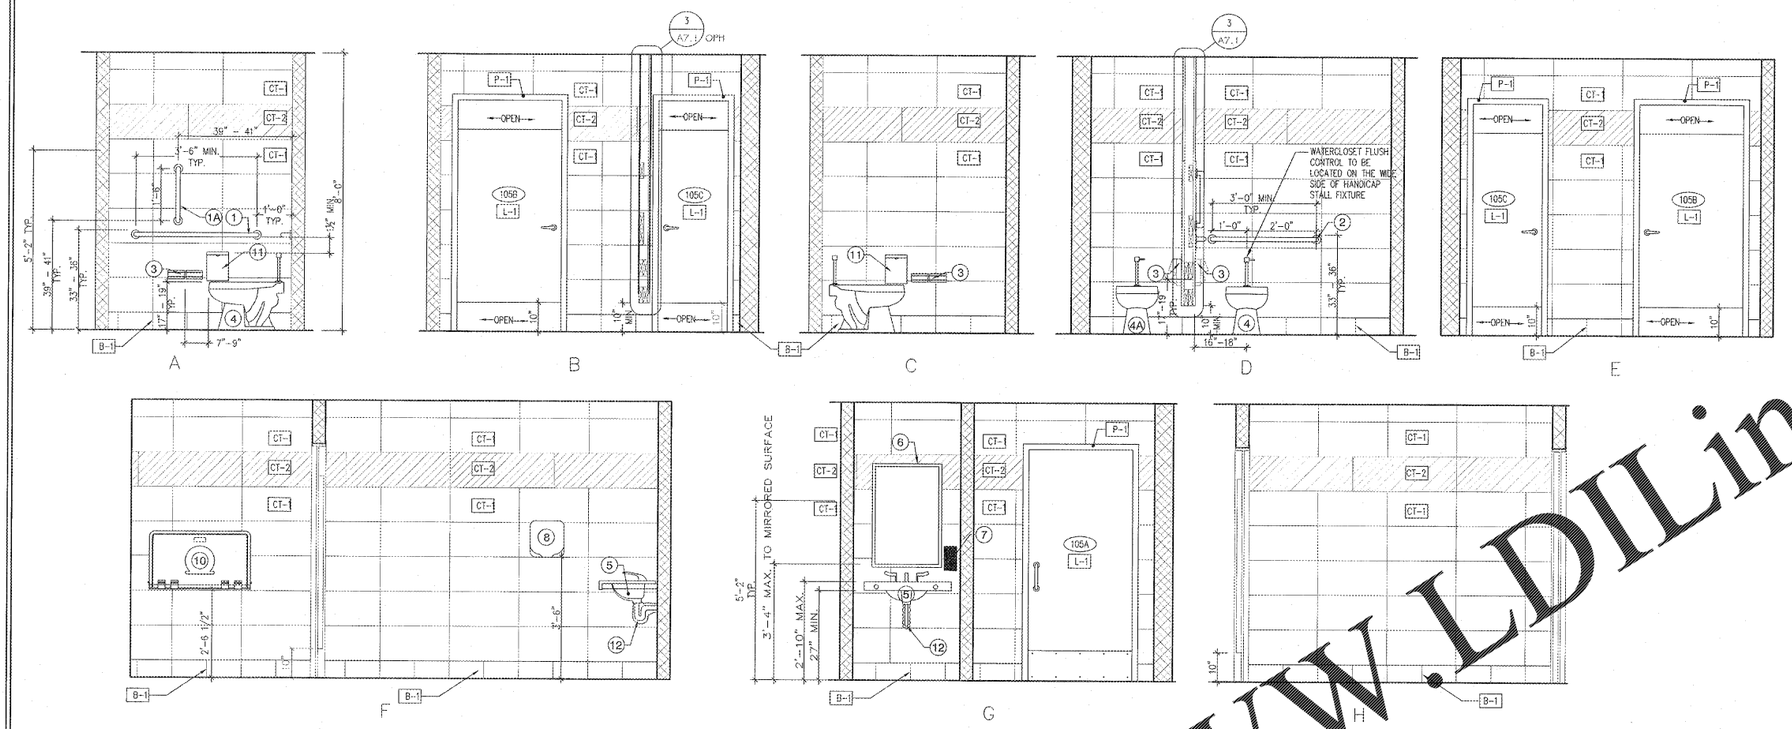

WOMENS RESTROOM ELEVATIONS

SCALE: 1/2" = 1'-0" (1)

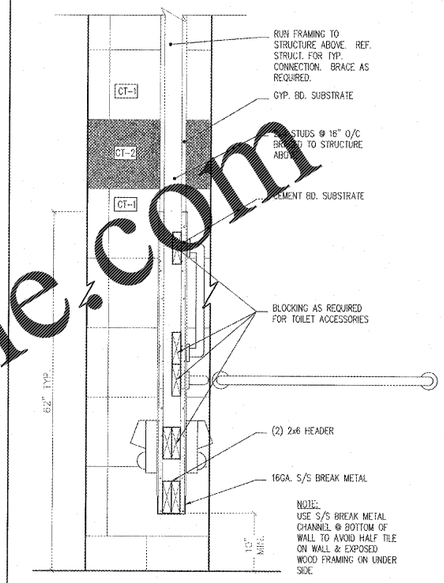

RESTROOM PARTITION WALL DETAIL

SCALE: 1" = 1'-0" (3)

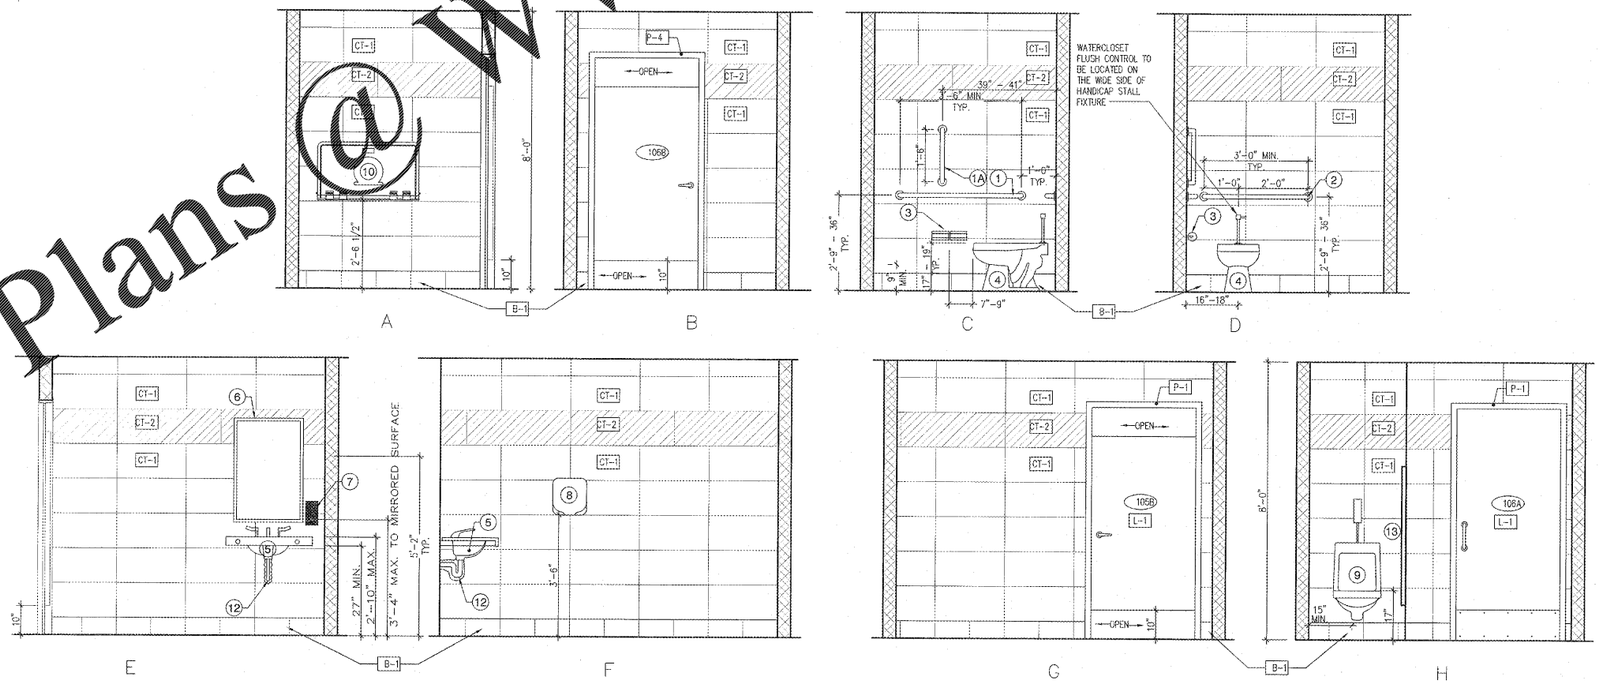

MENS RESTROOM ELEVATIONS

SCALE: 1/2" = 1'-0" (2)

Order Plans @ WWW.LDILine.com

NRD Project # 18228

NRD national restaurant designers
ARCHITECTS & ENGINEERS
3005 CARRINGTON MILL BLVD. SUITE 105
MORRISVILLE, NORTH CAROLINA 27560
ph: 919 544 7251 fax: 919 544 9399
A Division of LMHT Associates

COMMONWEALTH OF VIRGINIA
Tammy Davis
Lic. No. 0401018279
ARCHITECT

Hardee's
CHARBROILED TRADEMARK
BINE WOOD PROTOTYPE REVERSE
LARGE DINING ROOM- BN2016 LD-R
COUNTY DRIVE
DISPUTANTA, VA 23842

OWNER:
BODDIE-NOELL ENTERPRISES, INC.
P.O. BOX 1908
ROCKY MOUNT, N.C.
27802-1908
(252) 937-2800

REVISIONS

NO.	DESCRIPTION	DATE

DRAWN BY	CHECKED BY

RESTROOM ELEVATIONS & DETAILS

DATE: 9-4-2019

SHEET NUMBER: A-7.1