Sheet Template ID: OPR-F-027-B

HARDWARE SETS

DOOR HARDWARE SET NO. 1
1 LATCHING DEVICE PASSAGE TYPE (ANSI F75)

DOOR HARDWARE SET NO. 2
1 LATCHING DEVICE PRIVACY TYPE (ANSI F76)

DOOR HARDWARE SET NO. 3
1 LATCHING DEVICE ENTRANCE/OFFICE TYPE (ANSI F81)

DOOR HARDWARE SET NO. 4
1 LATCHING DEVICE STORE/ROOM TYPE (ANSI F86)

DOOR HARDWARE SET NO. 5
1 PUSH/PULL PLATES

DOOR HARDWARE SET NO. 6
1 PULL
1 THUMBTURN INTERIOR / KEYED EXTERIOR DEADBOLT

DOOR HARDWARE SET NO. 7
2 PULL
1 THUMBTURN INTERIOR / KEYED EXTERIOR DEADBOLT
1 FLUSH BOLTS

DOOR HARDWARE SET NO. 8
1 LATCHING DEVICE STORE/ROOM TYPE (ANSI F86)
1 FLUSH BOLTS

DOOR HARDWARE SET NO. 9
1 LATCHING DEVICE KEYPAD LOCK

DOOR HARDWARE SET NO. 10
1 DIGITAL KEYPAD

DOOR HARDWARE SET NO. 11
1 PANIC DEVICE
1 VERTICAL ROD

DOOR HARDWARE SET NO. 12
2 PANIC DEVICE
2 VERTICAL ROD
2 STORE/ROOM TYPE (ANSI F86)

SUFFIXES:
A - ADD WALL STOP
B - ADD FLOOR STOP
C - ADD CLOSER
D - ADD DOOR SWEEP

NOTES:
1. ALL HARDWARE SHALL MEET NORTH CAROLINA ACCESSIBILITY REQUIREMENTS.
2. REFER TO SPECIFICATIONS FOR ROLL-UP AND SECTIONAL DOOR HARDWARE.

GLASS TYPES

TAG	DESCRIPTION
GT-1	1/4" THICK CLEAR FULLY TEMPERED SAFETY GLASS
GT-2	1" THICK CLEAR INSULATED GLAZING W/ LOW-E COATING, PROVIDE FULLY TEMPERED UNITS AS REQ'D BY CODE
GT-3	3/8" THICK CLEAR FULLY TEMPERED SAFETY GLASS W/ CONT. CLEAR EZ-GLAZE 180° JOINT STRIPS AT ALL BUTT JOINTS
GT-4	1" THICK, INSULATED, FULLY OPAQUE SPANDREL GLASS

NOTES:
1. ALL GLAZING SHALL COMPLY WITH SECTION 2406 OF THE 2018 NCSBC AND/OR CORRESPONDING UL REQUIREMENTS.
2. BASIS OF DESIGN FOR INSULATED GLASS UNITS IS PPG SOLARBAN R100.

SIGNS

A - EXIT SIGN W/ BRAILLE

B - ACCESSIBLE TOILET W/ BRAILLE

SUFFIXES:
1 - MOUNT ON PUSH SIDE OF DOOR
2 - MOUNT ON PULL SIDE OF DOOR

NOTES:
1. ALL SIGNS SHALL MEET NORTH CAROLINA ACCESSIBILITY REQUIREMENTS.
2. REFER TO TYPICAL ACCESSIBLE MOUNTING DETAILS.

DOOR SCHEDULE

DOOR #	TYPE	SIZE	DOOR THICK.	DOOR LEAF	DOOR MATL.	DOOR RATING	DOOR FINISH	FRAME LEAF	FRAME MATL.	FRAME RATING	FRAME FINISH	SET #	JAMB	SIGN	REMARKS
101A	ROLL-UP	12'0"x9'0"		D-15	ALUM		ANOD-1	D-15					04/A6.4		SEE 01/A6.4 SILL
101B	ROLL-UP	12'0"x9'0"		D-15	ALUM		ANOD-1	D-15					04/A6.4		SEE 01/A6.4 SILL
101C	EXTERIOR	3'0"x9'0"		D-2B	ALUM		ANOD-1	SF-11	ALUM		ANOD-1	6-C	18/A6.3 SIM	A-1	SEE 17/A6.3 SILL
101D	ROLL-UP	12'0"x9'0"		D-15	ALUM		ANOD-1	D-15					04/A6.4		SEE 01/A6.4 SILL
101E	ROLL-UP	12'0"x9'0"		D-15	ALUM		ANOD-1	D-15					04/A6.4		SEE 01/A6.4 SILL
101F	EXTERIOR	3'0"x9'0"		D-2B	ALUM		ANOD-1	SF-11	ALUM		ANOD-1	6-C	18/A6.3 SIM	A-1	SEE 17/A6.3 SILL
101G	INTERIOR	6'0"x9'0"		D-8	ALUM		ANOD-1	SF-15	ALUM		ANOD-1	7	08/A6.3*		*T.O. FRAME FLUSH W/ WALL
102A	INTERIOR	3'0"x9'0"		D-7	ALUM		ANOD-1	SF-16	ALUM		ANOD-1	6-A,C	08/A6.3*		*T.O. FRAME FLUSH W/ WALL
102B	INTERIOR	3'0"x9'0"		D-2B	ALUM		ANOD-1	SF-15	ALUM		ANOD-1	6-A,C	08/A6.3*		*T.O. FRAME FLUSH W/ WALL
103A	INTERIOR	3'0"x9'0"		D-7	ALUM		ANOD-1	SF-17B	ALUM		ANOD-1	6-A,C	08/A6.3*		*T.O. FRAME FLUSH W/ WALL
104A	INTERIOR	3'0"x9'0"		D-7	ALUM		ANOD-1	SF-17B	ALUM		ANOD-1	6-A,C	08/A6.3*		*T.O. FRAME FLUSH W/ WALL
105A	INTERIOR	3'0"x9'0"		D-7	ALUM		ANOD-1	SF-17C	ALUM		ANOD-1	6-A,C	08/A6.3*		*T.O. FRAME FLUSH W/ WALL
106A	INTERIOR	3'0"x9'0"		D-7	ALUM		ANOD-1	SF-11	ALUM		ANOD-1	6-A,C	08/A6.3*		*T.O. FRAME FLUSH W/ WALL
107A	INTERIOR	3'0"x9'0"		D-7	ALUM		ANOD-1	SF-17	ALUM		ANOD-1	6-A,C	08/A6.3*		*T.O. FRAME FLUSH W/ WALL
108A	EXTERIOR	3'0"x7'0"	1-3/4"	D-4A	MTL.		PAINT	F-1	MTL.		PAINT	11-C	18/A6.3		SEE 11/A6.3 SILL
108A	EXTERIOR	3'0"x7'0"	1-3/4"	D-4A	MTL.		PAINT	F-1	MTL.		PAINT	4-C	18/A6.3		SEE 11/A6.3 SILL
113A	INTERIOR	3'0"x9'0"	1-3/4"	D-1A	LAMIN.		LAM-1	SF-10	ALUM		ANOD-1	3-C, 10	08/A6.3		
113B	ROLLING GRL	7'10"x9'0"		D-23	ALUM		ANOD-1	D-23							
114A	INTERIOR	3'0"x9'0"	1-3/4"	D-1A	LAMIN.		LAM-1	SF-10	ALUM		ANOD-1	3-A	08/A6.3		
115A	- NOT USED -														
117A	INTERIOR	3'0"x9'0"	1-3/4"	D-1B	LAMIN.		LAM-1	SF-10	ALUM		ANOD-1	1-B	08/A6.3		
118A	INTERIOR	3'0"x9'0"	1-3/4"	D-1A	LAMIN.		LAM-1	SF-10	ALUM		ANOD-1	5-C	08/A6.3	B-1	
119A	INTERIOR	3'0"x9'0"	1-3/4"	D-1A	LAMIN.		LAM-1	SF-10	ALUM		ANOD-1	5-C	08/A6.3	B-1	
120A	INTERIOR	3'0"x9'0"	1-3/4"	D-1A	LAMIN.		LAM-1	SF-10	ALUM		ANOD-1	1-C, 10	08/A6.3		
121A	INTERIOR	3'0"x9'0"	1-3/4"	D-1A	LAMIN.		LAM-1	SF-10	ALUM		ANOD-1	4-A	08/A6.3		
125A	INTERIOR	3'0"x9'0"	1-3/4"	D-1A	LAMIN.		LAM-1	SF-10	ALUM		ANOD-1	4-B	08/A6.3		
126A	INTERIOR	3'0"x9'0"		D-2	ALUM		ANOD-1	SF-18C	ALUM		ANOD-1	6-A,C	08/A6.3*		*T.O. FRAME FLUSH W/ WALL
127A	INTERIOR	3'0"x9'0"		D-2	ALUM		ANOD-1	SF-18C	ALUM		ANOD-1	6-A,C	08/A6.3*		*T.O. FRAME FLUSH W/ WALL
128A	INTERIOR	3'0"x9'0"		D-2	ALUM		ANOD-1	SF-25	ALUM		ANOD-1	6-A,C	08/A6.3*		*T.O. FRAME FLUSH W/ WALL
128B	INTERIOR	3'0"x9'0"		D-2	ALUM		ANOD-1	SF-25	ALUM		ANOD-1	6-A,C	08/A6.3*		*T.O. FRAME FLUSH W/ WALL
128C	INTERIOR	3'0"x9'0"		D-2	ALUM		ANOD-1	SF-31	ALUM		ANOD-1	6-A,C, 10	08/A6.3*		*T.O. FRAME FLUSH W/ WALL
129A	INTERIOR	3'0"x9'0"		D-2	ALUM		ANOD-1	SF-18D	ALUM		ANOD-1	6-A,C	08/A6.3*		*T.O. FRAME FLUSH W/ WALL
130A	INTERIOR	3'0"x9'0"		D-2	ALUM		ANOD-1	SF-18D	ALUM		ANOD-1	6-A,C	08/A6.3*		*T.O. FRAME FLUSH W/ WALL
131A	INTERIOR	3'0"x9'0"		D-2	ALUM		ANOD-1	SF-18E	ALUM		ANOD-1	6-A,C	08/A6.3*		*T.O. FRAME FLUSH W/ WALL
132A	INTERIOR	3'0"x9'0"	1-3/4"	D-1A	LAMIN.		LAM-1	SF-10	ALUM		ANOD-1	2-A	08/A6.3		
133A	INTERIOR	3'0"x9'0"	1-3/4"	D-1A	LAMIN.		LAM-1	SF-10	ALUM		ANOD-1	1-A	08/A6.3		

DOOR SCHEDULE (CONT'D 2)

DOOR #	TYPE	SIZE	DOOR THICK.	DOOR LEAF	DOOR MATL.	DOOR RATING	DOOR FINISH	FRAME LEAF	FRAME MATL.	FRAME RATING	FRAME FINISH	SET #	JAMB	SIGN	REMARKS
134A	EXTERIOR	6'0"x9'0"		D-11B	ALUM		ANOD-2	CW-1	ALUM		ANOD-2	7-C	18/A6.3 SIM		
135A	INTERIOR	6'0"x9'1"		D-9A	ALUM		ANOD-1	SF-2	ALUM		ANOD-1	7-C			
135B	EXTERIOR	6'0"x9'1"		D-9B	ALUM		ANOD-1	SF-1	ALUM		ANOD-1	7-C		A-1	
136A	EXTERIOR	9'0"x9'1"		D-13	ALUM		ANOD-1	SF-4	ALUM		ANOD-1	6-C*			*SINGLE LEAF
136B	EXTERIOR	9'0"x9'1"		D-14A	ALUM		ANOD-1	SF-4	ALUM		ANOD-1	6-C		A-1	
137A	INTERIOR	3'0"x9'0"		D-2	ALUM		ANOD-1	SF-10	ALUM		ANOD-1	6-C	08/A6.3		
137B	EXTERIOR	6'0"x9'0"		D-7B	ALUM		ANOD-2	CW-3	ALUM		ANOD-2	7-C			
137C	SECTIONAL	12'0"x11'0"		D-16	ALUM		ANOD-1	D-16					05/A6.4		SEE 23/A3.2 & 05/A6.4
137D	SECTIONAL	12'0"x12'0"		D-15	ALUM		ANOD-1	D-15					05/A6.4		SEE 23/A3.2 & 05/A6.4
138A	INTERIOR	3'0"x9'0"		D-2	ALUM		ANOD-1	SF-26	ALUM		ANOD-1	9A,C	08/A6.3*		*T.O. FRAME FLUSH W/ WALL
138B	INTERIOR	3'0"x9'0"		D-2	ALUM		ANOD-1	SF-29A	ALUM		ANOD-1	9A,C	08/A6.3*		*T.O. FRAME FLUSH W/ WALL
139A	INTERIOR	3'0"x9'0"		D-2	ALUM		ANOD-1	SF-26	ALUM		ANOD-1	9A,C	08/A6.3*		*T.O. FRAME FLUSH W/ WALL
139B	INTERIOR	3'0"x9'0"		D-2	ALUM		ANOD-1	SF-29A	ALUM		ANOD-1	9A,C	08/A6.3*		*T.O. FRAME FLUSH W/ WALL
140A	INTERIOR	3'0"x9'0"		D-2	ALUM		ANOD-1	SF-26	ALUM		ANOD-1	9A,C	08/A6.3*		*T.O. FRAME FLUSH W/ WALL
140B	INTERIOR	3'0"x9'0"		D-2	ALUM		ANOD-1	SF-29A	ALUM		ANOD-1	9A,C	08/A6.3*		*T.O. FRAME FLUSH W/ WALL
148A	INTERIOR	3'0"x9'0"		D-2	ALUM		ANOD-1	SF-29	ALUM		ANOD-1	6A,C	08/A6.3*		*T.O. FRAME FLUSH W/ WALL
149A	INTERIOR	3'0"x7'0"	1-3/4"	D-1B	LAMIN.		LAM-1	SF-10	ALUM		ANOD-1	3-B, 10	08/A6.3		
150A	INTERIOR	3'0"x9'0"	1-3/4"	D-1A	LAMIN.		LAM-1	SF-10	ALUM		ANOD-1	3-B	08/A6.3		
151A	INTERIOR	3'0"x9'0"	1-3/4"	D-1A	LAMIN.		LAM-1	SF-10	ALUM		ANOD-1	2-A	08/A6.3		
152A	INTERIOR	3'0"x9'0"	1-3/4"	D-1A	LAMIN.		LAM-1	SF-10	ALUM		ANOD-1	4-A	08/A6.3		
153A	INTERIOR	3'0"x9'0"	1-3/4"	D-1B	LAMIN.		LAM-1	SF-10	ALUM		ANOD-1	1-A,C	08/A6.3		
154A	INTERIOR	3'0"x9'0"	1-3/4"	D-1A	LAMIN.		LAM-1	SF-10	ALUM		ANOD-1	9A	08/A6.3		
201A	INTERIOR	6'0"x9'0"		D-12	ALUM		ANOD-1	SF-24	ALUM		ANOD-1	7	10/A6.3		
201B	INTERIOR	6'0"x7'0"	1-3/4"	D-9B	MTL.		PAINT	F-3	MTL.		PAINT	1-C	09/A6.3		S.S. PANEL BOTH SIDES
201C	INTERIOR	3'0"x7'0"	1-3/4"	D-4B	MTL.		PAINT	F-1	MTL.		PAINT	3-C	15/A6.3	A-1	S.S. PANEL INTERIOR
201D	ROLL-UP	16'0"x7'0"		D-17	ALUM		ANOD-1	D-17					04/A6.4		SEE 01/A6.4
202A	INTERIOR	3'0"x7'0"	1-3/4"	D-3C	MTL.		PAINT	F-2	MTL.		PAINT	3-C	10/A6.3 SIM		S.S. PANEL BOTH SIDES
202A	INTERIOR	3'0"x7'0"	1-3/4"	D-3C	MTL.		PAINT	F-2	MTL.		PAINT	3-C	10/A6.3 SIM		S.S. PANEL BOTH SIDES
203B	INTERIOR	6'0"x7'0"	1-3/4"	D-9C	MTL.		PAINT	F-3	MTL.		PAINT	3-C	09/A6.3		S.S. PANEL BOTH SIDES
204A	INTERIOR	3'0"x9'0"	1-3/4"	D-2	ALUM		PAINT	SF-21	ALUM		ANOD-1	7	10/A6.3 SIM		

DOOR SCHEDULE (CONT'D 3)

DOOR #	TYPE	SIZE	DOOR THICK.	DOOR LEAF	DOOR MATL.	DOOR RATING	DOOR FINISH	FRAME LEAF	FRAME MATL.	FRAME RATING	FRAME FINISH	SET #	JAMB	SIGN	REMARKS
206A	ROLLING GRL	12'0"x9'0"		D-22	ALUM		ANOD-1	D-22							
206B	EXTERIOR	3'0"x7'0"	1-3/4"	D-4B	MTL.		PAINT	F-1	MTL.		PAINT	4-C	15/A6.3	A-1	S.S. PANEL INSIDE ONLY
206A	FENCE	8'0"x9'0"		D-19A	STL.		GALV.	D-19A	STL.		GALV.				
206B	ROLL-UP	8'0"x7'0"		D-20	MTL.		PREFIN.	D-20	MTL.			10			
206C	EXTERIOR	3'0"x7'0"	1-3/4"	D-4A	MTL.		PAINT	F-1	MTL.		PAINT	4-C	15/A6.3	A-1	S.S. PANEL INSIDE ONLY
208A	INTERIOR	4'-0"x7'0"	1-3/4"	D-5A	MTL.		PAINT	F-3	MTL.		PAINT	3-C	09/A6.3		S.S. PANEL BOTH SIDES
208B	EXTERIOR	4'-0"x7'0"	1-3/4"	D-5A	MTL.		PAINT	F-3	MTL.		PAINT	4-C	15/A6.3		S.S. PANEL INSIDE ONLY
209A	EXTERIOR	6'-0"x7'0"	1-3/4"	D-6A	MTL.		PAINT	F-4	MTL.		PAINT	6	15/A6.3		
210A	INTERIOR	3'0"x7'0"	1-3/4"	D-4A	MTL.		PAINT	F-1	MTL.		PAINT	4B	09/A6.3		
211A	INTERIOR	3'0"x7'0"	1-3/4"	D-4A	MTL.		PAINT	F-1	MTL.		PAINT	2-C	09/A6.3	B-1	S.S. PANEL BOTH SIDES
213A	INTERIOR	3'0"x7'0"	1-3/4"	D-4A	MTL.		PAINT	F-1	MTL.		PAINT	5-C	09/A6.3	B-1	S.S. PANEL BOTH SIDES
214A	INTERIOR	3'0"x7'0"	1-3/4"	D-4A	MTL.		PAINT	F-1	MTL.		PAINT	5-C	09/A6.3		S.S. PANEL BOTH SIDES
216A	INTERIOR	3'0"x7'0"	1-3/4"	D-4B	MTL.		PAINT	F-1	MTL.		PAINT	3-C	09/A6.3		S.S. PANEL BOTH SIDES
215B	EXTERIOR	3'0"x7'0"	1-3/4"	D-4B	MTL.		PAINT	F-1	MTL.		PAINT	4-C	15/A6.3	A-1	S.S. PANEL INSIDE ONLY
215C	ROLL-UP	12'0"x 9'0"		D-18A	MTL.		PREFIN.	D-18A	MTL.				02/A6.4 SIM		SEE 01/A6.4
215D	ROLL-UP	12'0"x 9'0"		D-18A	MTL.		PREFIN.	D-18A	MTL.				02/A6.4		SEE 01/A6.4
215A	ROLL-UP	12'0"x 9'0"		D-18A	MTL.		PREFIN.	D-18A	MTL.				02/A6.4		SEE 01/A6.4
217A	INTERIOR	3'0"x7'0"	1-3/4"	D-4B	MTL.		PAINT	F-1	MTL.		PAINT	3-C	09/A6.3	B-1	S.S. PANEL BOTH SIDES
218A	EXTERIOR	6'0"x7'0"	1-3/4"	D-6B	MTL.		PAINT	F-4	MTL.		PAINT		09/A6.3		
220A	INTERIOR	3'0"x7'0"	1-3/4"	D-4B	MTL.		PAINT	F-1	MTL.		PAINT	3-C			S.S. PANEL BOTH SIDES
220B	EXTERIOR	3'0"x7'0"	1-3/4"	D-4B	MTL.		PAINT	F-1	MTL.		PAINT	4-C	15/A6.3	A-1	S.S. PANEL INSIDE ONLY
220C	ROLL-UP	12'0"x 9'0"		D-18B	MTL.		PREFIN.	D-18B	MTL.				02/A6.4		SEE 01/A6.4
301A	EXTERIOR	3'-0" X 7'-0"	1-3/4"	D-4B	MTL.		PAINT	F-1	MTL.		PAINT	4-C	15/A6.3	A-1	
301B	SECTIONAL	12'-0" X 10'-0"		D-21	ALUM		ANOD-1	D-21					05/A6.4		
301C	SECTIONAL	12'-0" X 10'-0"		D-21	ALUM		ANOD-1	D-21					05/A6.4		
301D	FENCE	SEE ELEV.		D-19B	STL.		GALV.	D-19B	STL.		GALV.				
401A	EXTERIOR	6'0"x9'0"	1-3/4"	D-4B	MTL.		PAINT	F-1	MTL.		PAINT	4-C		A-1	

NOTES:
1. ALL DOORS SHALL BE INSTALLED TO COMPLY WITH CANADIAN ACCESSIBILITY REQUIREMENTS AND ANSI A117.1-2009 REQUIREMENTS.
2. REFER TO STOREFRONT LEGEND FOR ANODIZED FINISH DESIGNATIONS.
3. REFER TO ELEVATIONS FOR ALL DOOR ASSEMBLIES UNLESS REQUIRED BY CODE.
4. DOORS LABELED AS 'PREFIN' SHALL USE LAMINATE SELECTED TO FINISH & MATERIAL LEGEND.
5. DOORS LABELED AS 'LAM-1' SHALL USE 3/4" PLY LAMINATE: WILSONART STUDIO TEAK 7966K-38

DOOR TYPE MATRIX

TYPE	MATERIAL	SIZE (APPROX.)	REMARKS
D-1	ALUM	8'0"x9'0"	
D-2	ALUM	3'0"x9'0"	
D-3	MAT-1	7'-0"x9'0"	
D-4	MAT-1	3'0"x9'0"	
D-5	MAT-1	4'0"x9'0"	

MATERIALS:
1. MAT-1: PEDITRED LP - 023 W TH RECESSED TAPERED ANGLE FRAME BY IMPACT SPECIALTIES. CLEAR ANODIZED. HEAVY DUTY CARPET COLOR: 7325 WROUGHT IRON

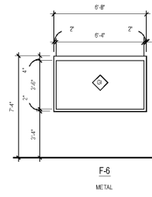

F-6
METAL

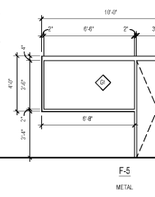

F-5
METAL

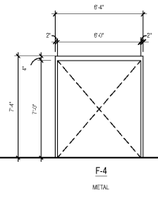

F-4
METAL

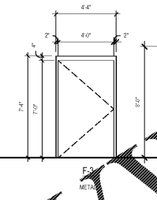

F-3
METAL

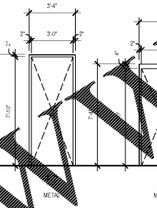

F-2
METAL

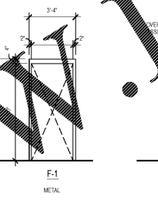

F-1
METAL

SCALE: 1/4" = 1'-0" — HOLLOW METAL FRAME ELEVATIONS | 04

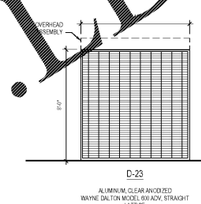

D-23
ALUMINUM, CLEAR ANODIZED
WAYNE DALTON MODEL 600 ADV, STRAIGHT LATTICE
MOTORIZED

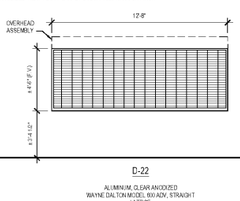

D-22
ALUMINUM, CLEAR ANODIZED
WAYNE DALTON MODEL 600 ADV, STRAIGHT LATTICE
MANUAL OPERATION

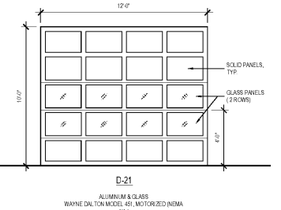

D-21
ALUMINUM & GLASS
WAYNE DALTON MODEL 451, MOTORIZED (NEMA 4/4x)

SCALE: 1/4" = 1'-0" — DOOR ELEVATIONS | 03

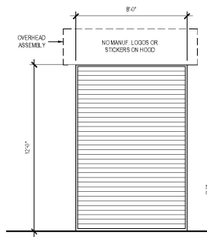

D-20
METAL, WAYNE DALTON MODEL 8X0, MOTORIZED WITH KEY PAD ACCESS

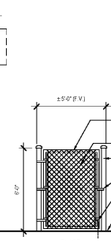

D-19B
GALV. STEEL FENCING

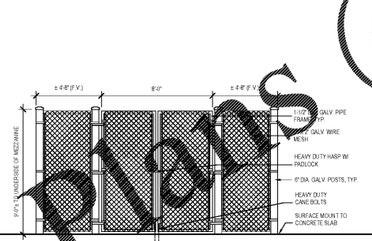

D-19A
GALV. STEEL FENCING

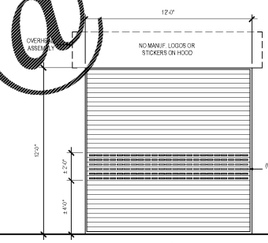

D-18A D-18B
METAL, WAYNE DALTON MODEL 8X0 MANUAL OPERATION (D-18A) MOTORIZED (D-18B)

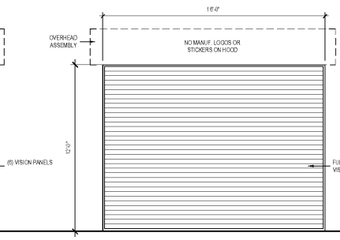

D-17
ALUMINUM & POLYCARBONATE
RYTEC SPIRAL FY MODEL ST14, SYSTEM 4, MOTORIZED
G.C. PROVIDE AND INSTALL SENSORS ON BOTH

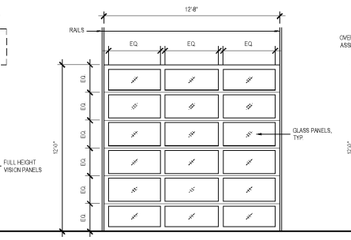

D-16
ALUMINUM & GLASS, ANODIZED FINISH WAYNE DALTON MODEL 451, MOTORIZED

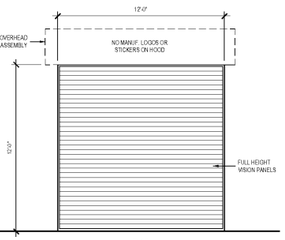

D-15
ALUMINUM & POLYCARBONATE
RYTEC SPIRAL FY MODEL ST14, SYSTEM 4, MOTORIZED
G.C. PROVIDE AND INSTALL SENSORS ON BOTH

SCALE: 1/4" = 1'-0" — DOOR ELEVATIONS | 02

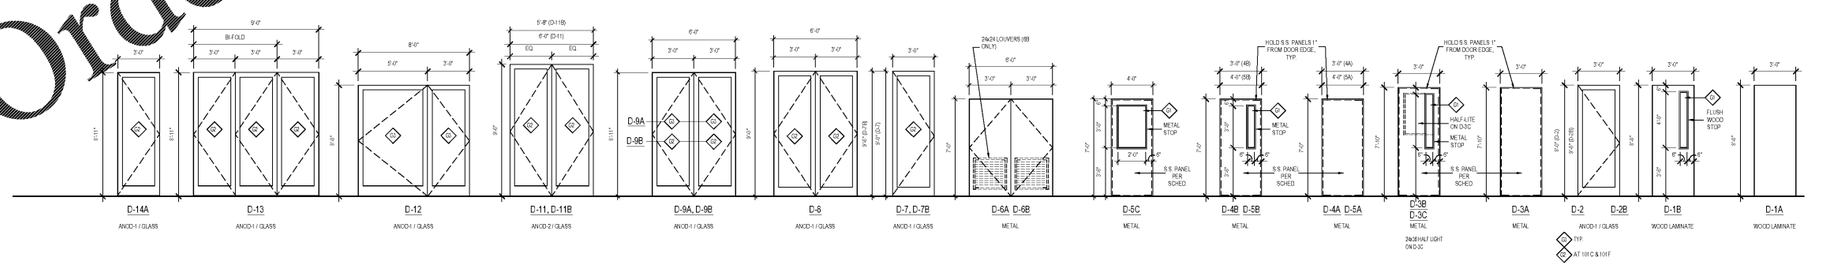

D-14A | D-13 | D-12 | D-11, D-11B | D-9A, D-9B | D-8 | D-7, D-7B | D-6A, D-6B | D-5C | D-4B, D-5B | D-4A, D-5A | D-3B, D-3C | D-3A | D-2, D-2B | D-1B | D-1A
ANOD-1 / GLASS | ANOD-1 / GLASS | ANOD-1 / GLASS | ANOD-2 / GLASS | ANOD-1 / GLASS | ANOD-1 / GLASS | ANOD-1 / GLASS | METAL | METAL | METAL | METAL | METAL | METAL | ANOD-1 / GLASS | WOOD LAMINATE | WOOD LAMINATE

D-3B, D-3C: 24x36 HALF LIGHT ON D-3C

D-2: TYP. AT 101C & 101F

SCALE: 1/4" = 1'-0" — DOOR ELEVATIONS | 01

Order plans @ WWW.LDLine.com

integra
an Integra Architecture, PLLC DBA
115 East Kingston Avenue, Ste. 20
Charlotte, NC 28203
704.372.0001
www.tdinintegra.com

THE DRAWINGS & WRITTEN MATERIAL HEREIN CONSTITUTE ORIGINAL WORK OF THE ARCHITECT, & AS INTELLECTUAL PROPERTY & INSTRUMENTS OF SERVICE, ARE SUBJECT TO COPYRIGHT & MAY NOT BE MODIFIED, PUBLISHED, DISTRIBUTED, REPRODUCED OR USED IN ANY WAY WITHOUT EXPRESS WRITTEN CONSENT OF THE ARCHITECT
© TDI INTEGRA

INTEGRA ARCHITECTURE PLLC — CERT. NO. 3313 — CHARLOTTE, N. CAROLINA

NORTH CAROLINA PROFESSIONAL ENGINEER SEAL 13209 ARCHITECT RICHARD CUEBAS

Seals: 03/04/2020

HYUNDAI OF SOUTH CHARLOTTE

Revisions:

Number	Date	Description

Project Title:
HYUNDAI
SOUTH CHARLOTTE

10518 CADILLAC STREET
PINEVILLE, NC 28134

Project No.: 2536.00

Drawing Title:
DOOR SCHEDULE ELEVATIONS & DETAILS

SET ISSUE DATE
▶ MARCH 4, 2020 ◀

Sheet:
A6.1

File: P:\2536.00 Hyundai of S Charlotte\DWGS_CD\1A6 Series Plot.ctb 3/4/2020 10:18 PM by CHRIS; Saved: 3/4/2020 10:18 PM by CHRIS