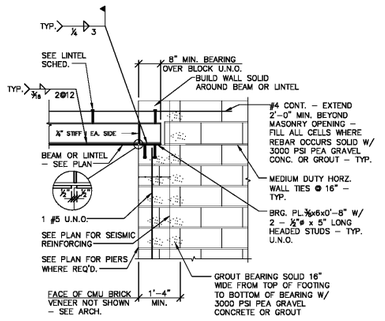

1 S2.02 **BEAM OR LINTEL BEARING DETAIL**
SCALE: 3/4"=1'-0" TYP. U.N.O.

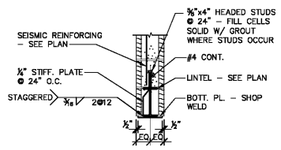

2 S2.02 **LINTEL**
SCALE: 3/4"=1'-0"

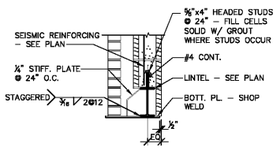

4 S2.02 **LINTEL**
SCALE: 3/4"=1'-0"

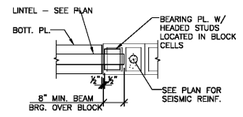

3 S2.02 **PLAN – SINGLE WYTHE MASONRY WALL**
SCALE: 3/4"=1'-0"

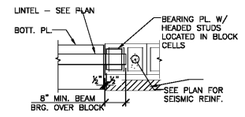

5 S2.02 **PLAN MASONRY CAVITY WALL W/ BRICK VENEER**
SCALE: 3/4"=1'-0"

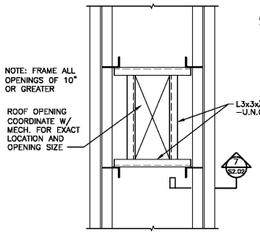

6 S2.02 **TYP. ROOF OPENING**
NO SCALE

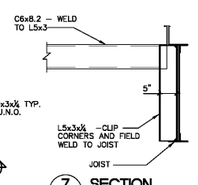

7 S2.02 **SECTION**
SCALE: 1 1/2"=1'-0"

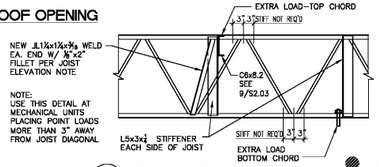

8 S2.02 **FRAMING FOR ADDITIONAL LOADING**
SCALE: 3/4"=1'-0"

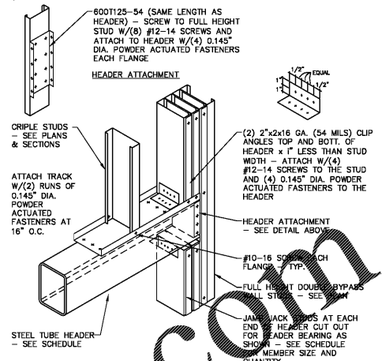

9 S2.02 **STEEL TUBE HEADER DETAIL**
NO SCALE

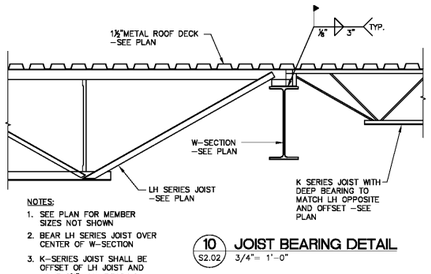

10 S2.02 **JOIST BEARING DETAIL**
3/4"= 1'-0"

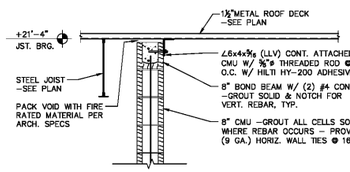

11 S2.02 **SECTION AT INTERIOR WALL**
3/4"= 1'-0"

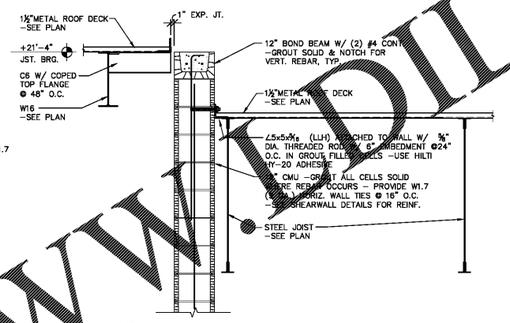

12 S2.02 **SECTION AT INTERIOR WALL**
3/4"= 1'-0"

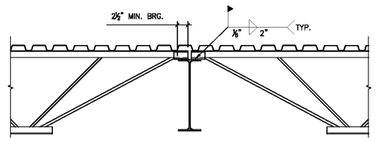

13 S2.02 **JOIST BEARING DETAIL**
3/4"= 1'-0"

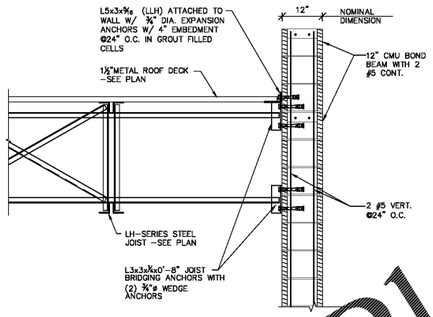

14 S2.02 **JOIST AND WALL DETAIL**
3/4"= 1'-0"

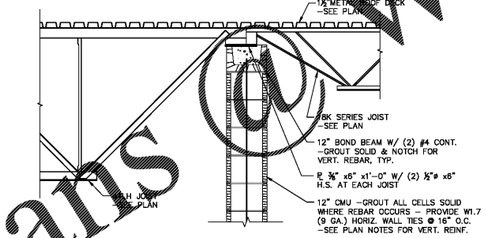

15 S2.02 **SECTION AT INTERIOR WALL**
3/4"= 1'-0"

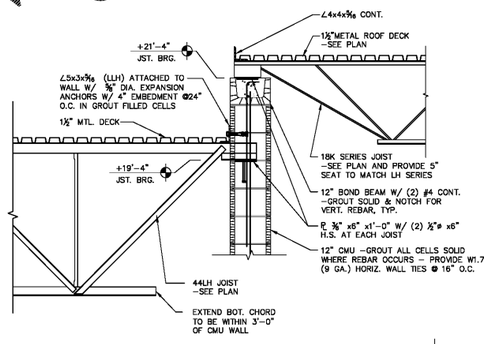

16 S2.02 **SECTION AT INTERIOR WALL**
3/4"= 1'-0"

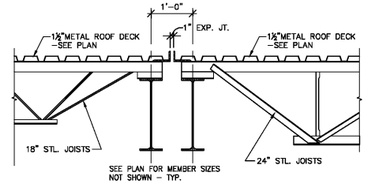

17 S2.02 **JOIST BEARING DETAIL**
3/4"= 1'-0"

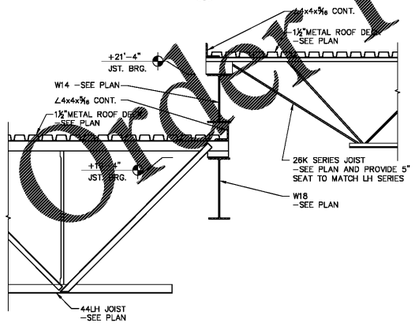

18 S2.02 **JOIST BEARING DETAIL**
3/4"= 1'-0"

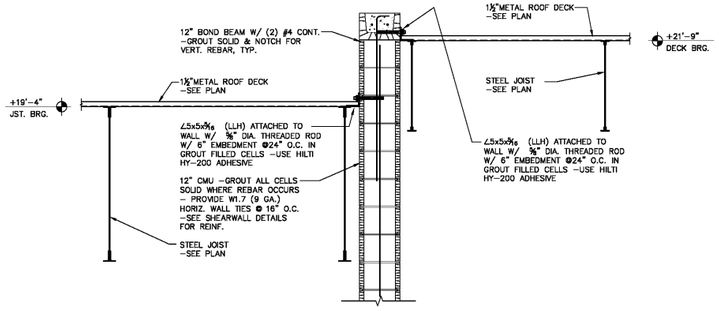

19 S2.02 **SECTION AT INTERIOR WALL**
3/4"= 1'-0"

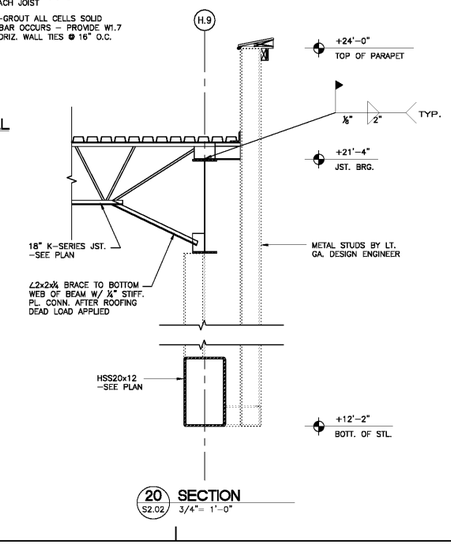

20 S2.02 **SECTION**
3/4"= 1'-0"

Order Plans @ www.PDIline.com

an Integra Architecture, PLLC DBA
118 East Kingston Avenue, Ste 20
Charlotte, NC 28203
704.372.0001
www.ti-integra.com

THE DRAWINGS & WRITTEN MATERIAL HEREIN CONSTITUTE ORIGINAL WORK OF THE ARCHITECT, & AS INTELLECTUAL PROPERTY & INSTRUMENTS OF SERVICE, ARE SUBJECT TO COPYRIGHT & MAY NOT BE MODIFIED, PUBLISHED, DISTRIBUTED, REPRODUCED OR USED IN ANY WAY WITHOUT EXPRESS WRITTEN CONSENT OF THE ARCHITECT
©'20 INTEGRA

SMILEY ENGINEERING, INC.
NC License No. C-3128
1171 Market Street, Suite 203
Fort Mill, SC 29708
704-408-1698

NORTH CAROLINA PROFESSIONAL SEAL 24012 ENGINEER TOM H. SMILEY

Seals: 03/04/20

Revisions:

Number	Date	Description

Project Title:
HYUNDAI
SOUTH CHARLOTTE

10518 CADILLAC STREET
PINEVILLE, NC 28134

Project No.: 2536.00

Drawing Title:
ROOF FRAMING SECTIONS & DETAILS

SET ISSUE DATE
▶ MARCH 4, 2020 ◀
100% CD

Sheet:
S2.02

HYUNDAI OF SOUTH CHARLOTTE

File: X:\Smiley Engineering\Smiley Engr 2019\V&D – Integra 2019\Hyundai Redesign of 2017 Plans\struct\Section–Hyundai Pineville Plottest 3/4/2020 4:51 PM by CONOR; Saved: 3/4/2020 4:48 PM by CONOR
Sheet Template ID: ORE-F-02-B