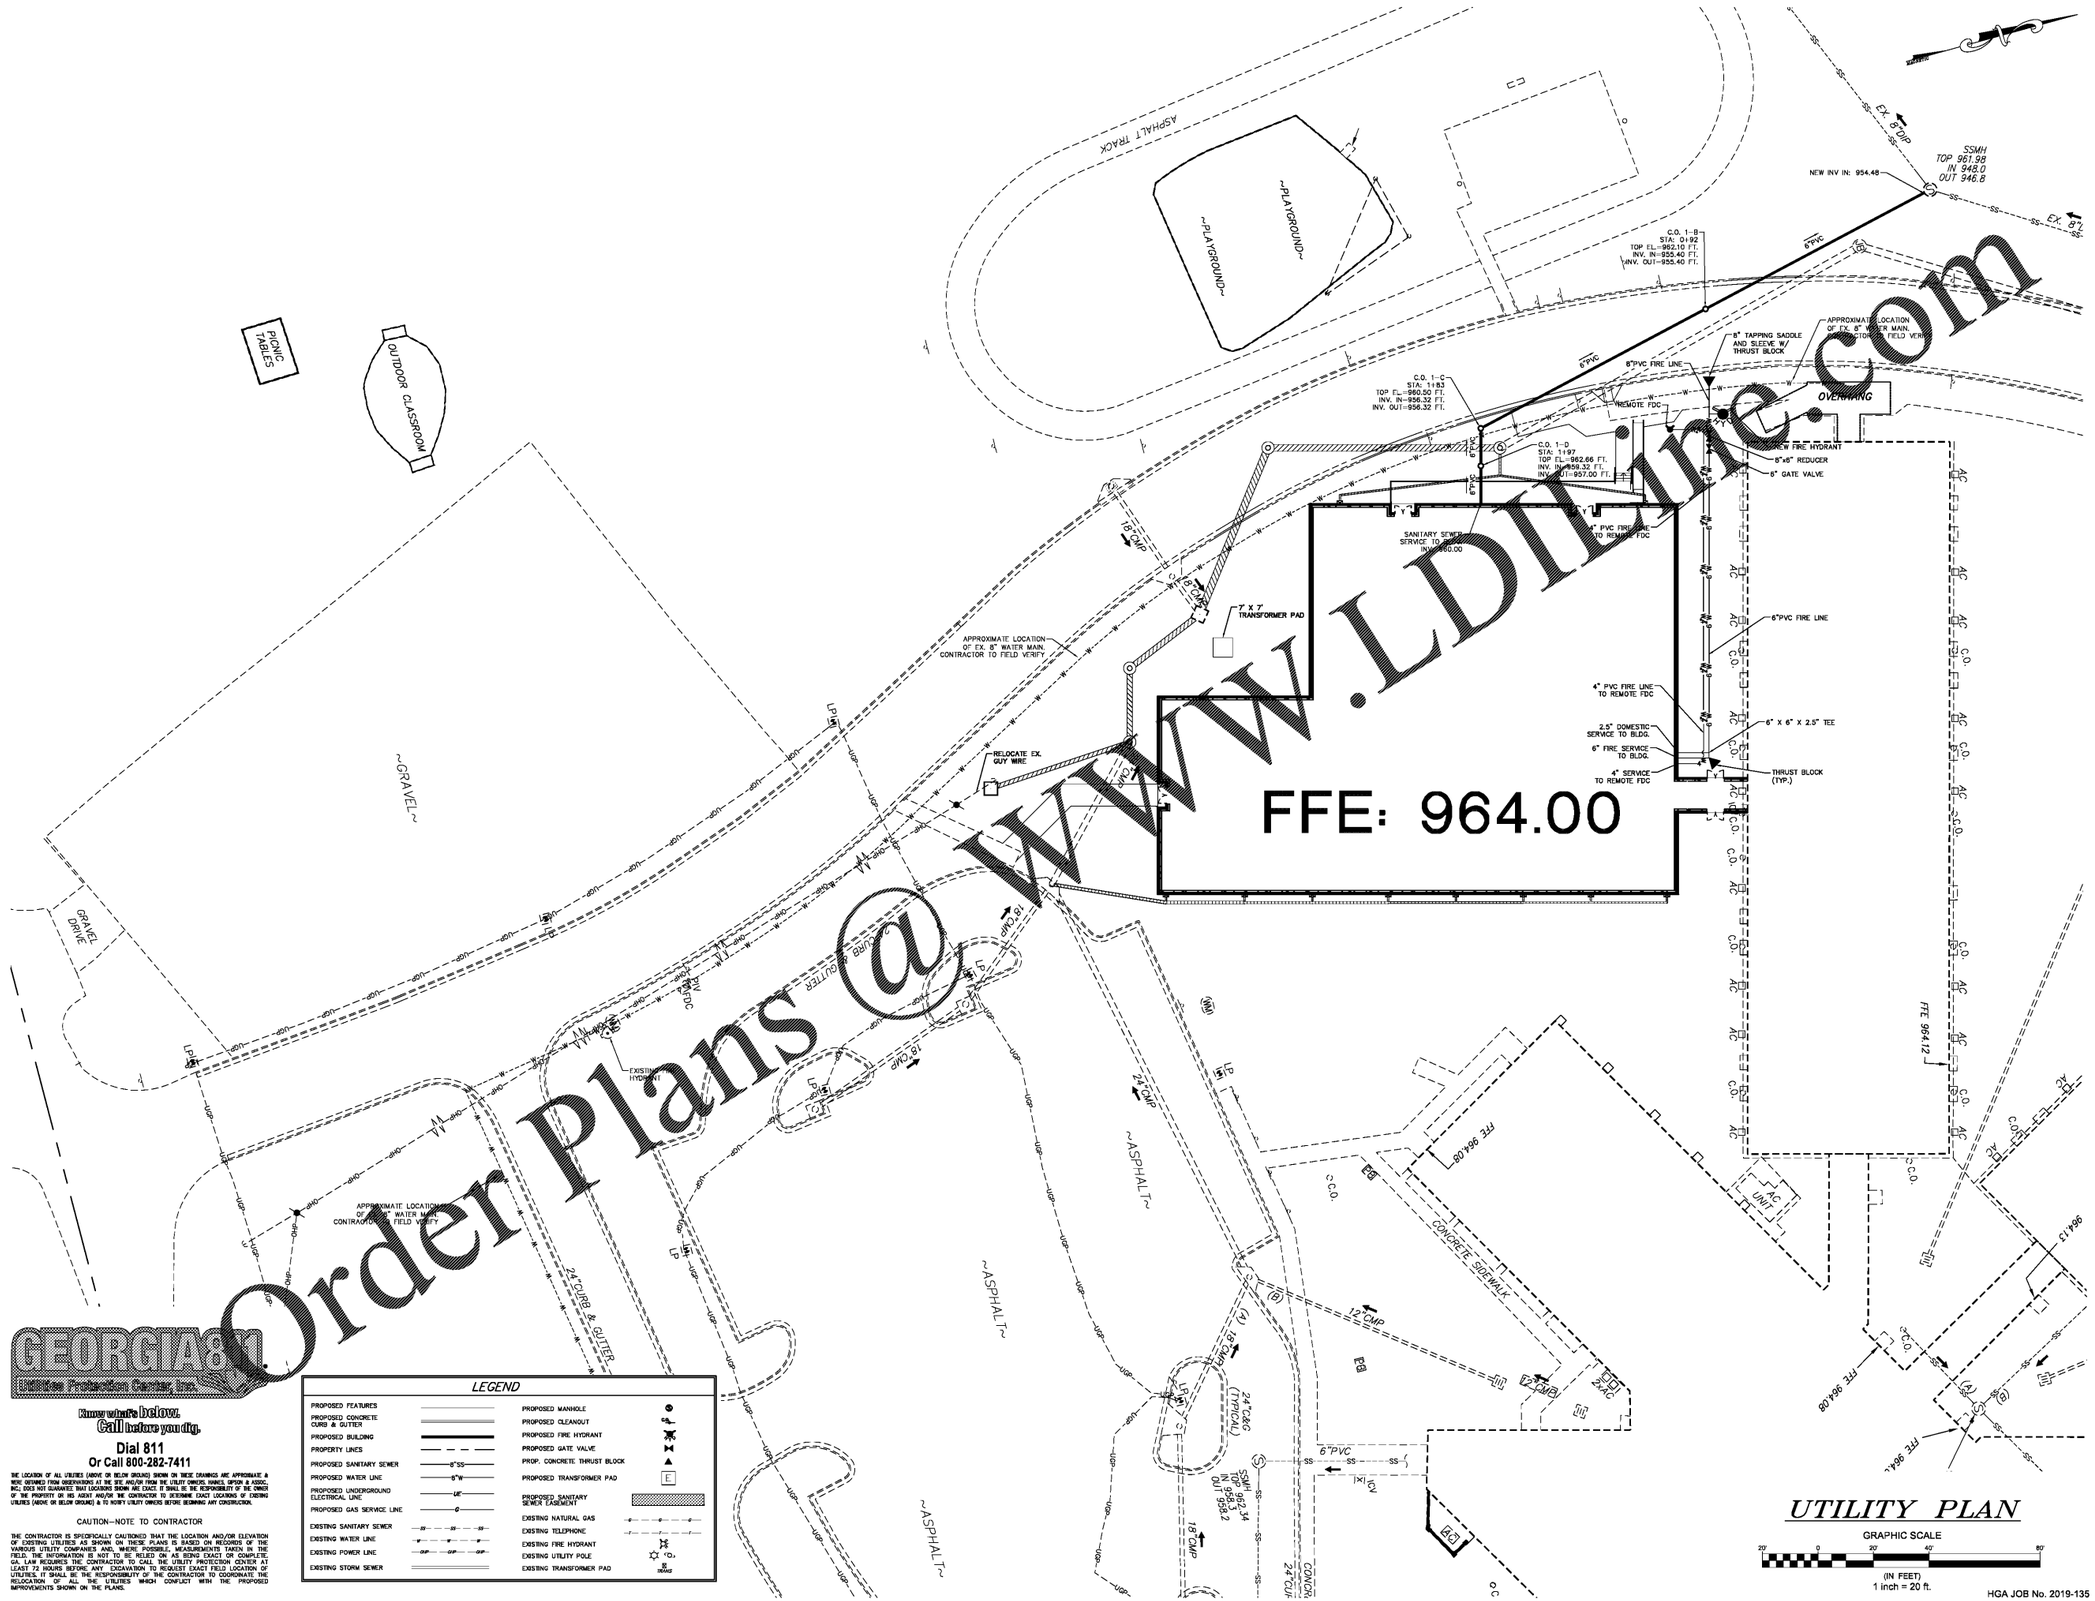

Order Plans @ WWW.LDTLine.com

BHA
Breaux & Associates
ARCHITECTS
5955 Shiloh Road East, Suite 200
Alpharetta, Georgia 30005 | (678) 585-4508

GEORGIA REGISTERED No. 25099 PROFESSIONAL ENGINEER ROBERT A. McCABE
3/06/20

HGA
HAINES GIPSON & ASSOCIATES
Civil • Structural • Bridge

NO.	DESCRIPTION	DATE

RUSSOM ELEMENTARY SCHOOL ADDITION
44 RUSSOM ELEMENTARY SCHOOL LANE
DALLAS, GA 30132
(FACILITY CODE: 710-0204)

PAULDING COUNTY SCHOOLS

UTILITY PLAN

Date 03/06/2020
Project Number 19117

C2.0