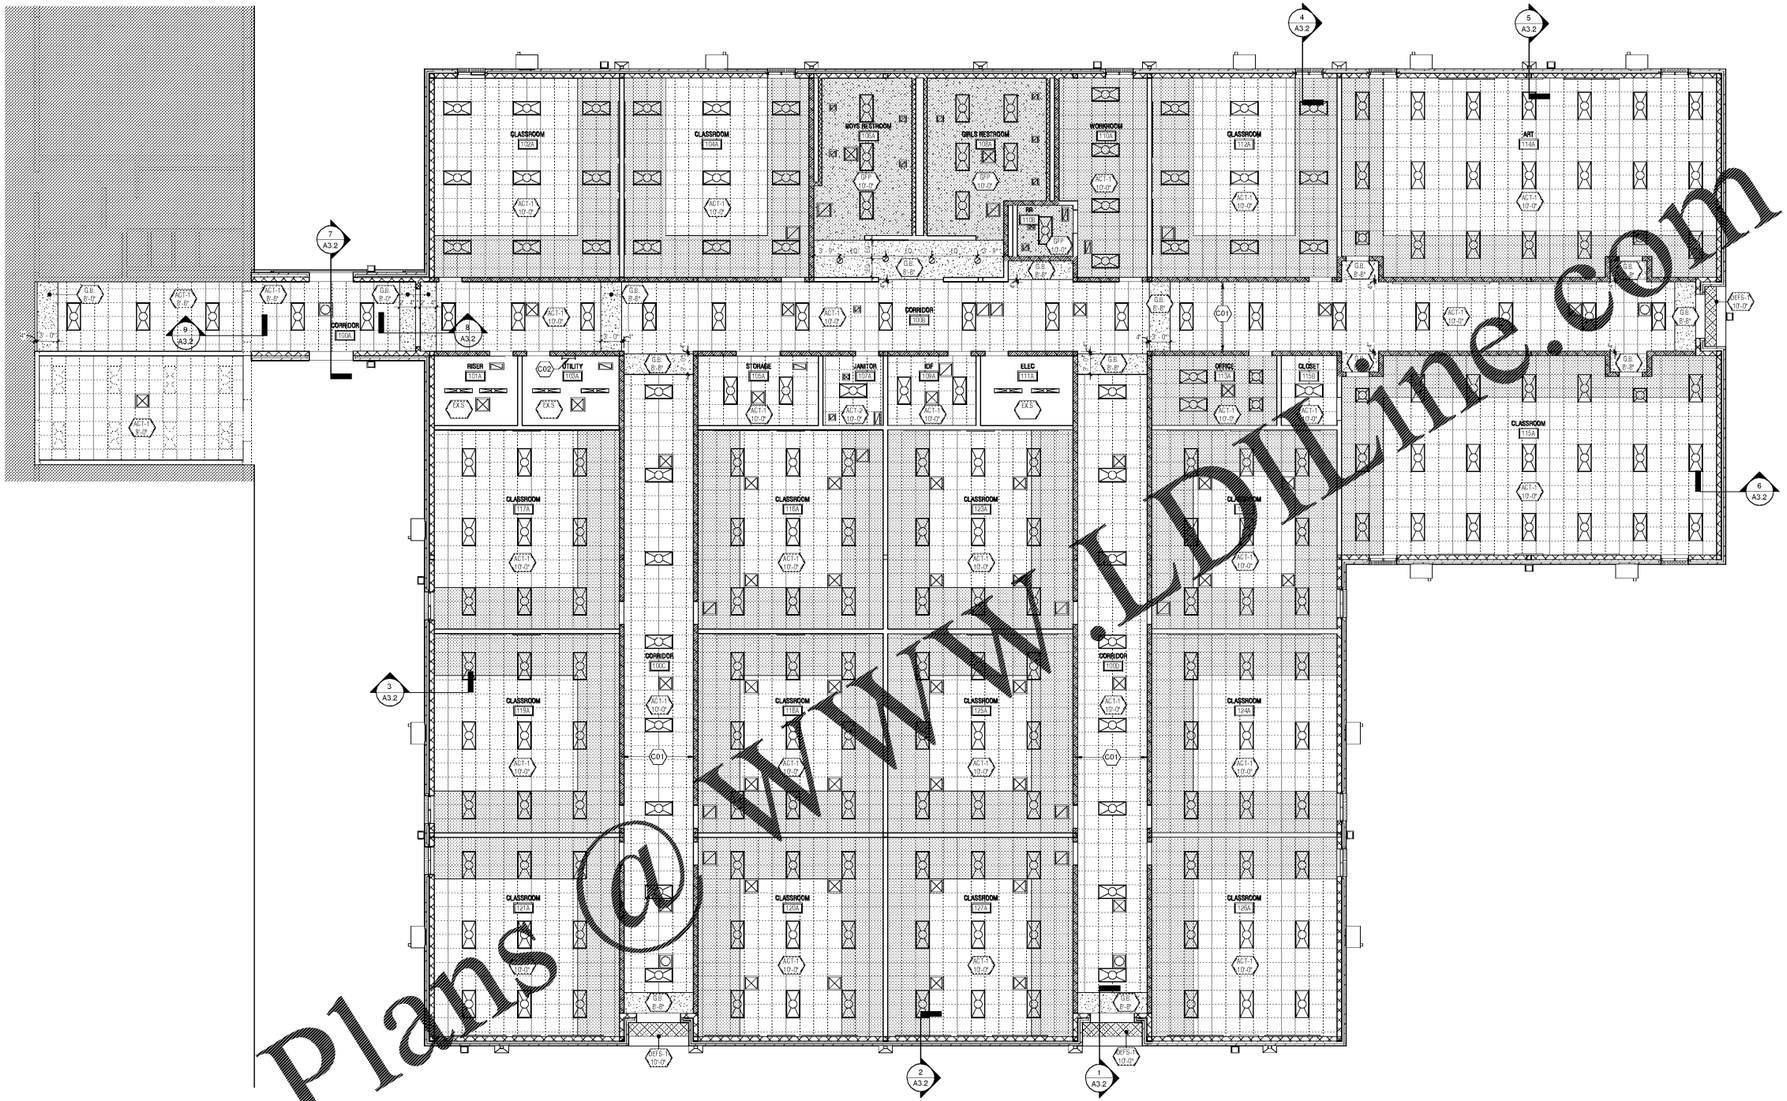

1 REFLECTED CEILING PLAN - LEVEL 1
A1.1C SCALE: 1/8" = 1'-0"

Order Plans @ WWW.LDLine.com

REFLECTED CEILING PLAN LEGEND

GENERAL NOTES

A. ALL MECHANICAL DEVICES AND LIGHT FIXTURES SMALLER THAN 2'-0" X 2'-0" SHALL BE CENTERED IN TILE.
B. WHERE ACOUSTICAL CEILING TILE IS DEFINED TO BE INSTALLED, PROVIDE ACT-1 (TYPE 1), UNLESS NOTED OTHERWISE.
C. CENTER ALL ACT CEILING SYSTEMS IN SPACE PROVIDED, UNLESS NOTED OTHERWISE.
D. SUSPENDED SOFFITS SHALL BE TIED BACK TO SUPERSTRUCTURE WITH STEEL ANGLES, REF. STRUCTURAL FOR STANDARD DETAILS.
E. PROVIDE NEW DOUBLE- TIER, J-HOOKS, INSTALLED AT 6'-0" O.C., ALONG BOTH SIDES OF EVERY CORRIDOR.
F. **FOR ALL CLASSROOM CORRIDORS AND RESTROOM BATTERIES MONOLITHIC OR SUSPENDED CEILINGS SHALL: 1) FORM A CONTINUOUS MEMBRANE; 2) PROVIDE A SMOKE TIGHT JOINT BETWEEN THE TOP OF THE SMOKE PARTITION AND THE BOTTOM OF THE SUSPENDED CEILING.**

DRAWING NOTES

ID	DESCRIPTION
C01	EXTEND CORRIDOR WALLS MIN. 28" A.F.C. TO ALLOW DOUBLE J-HOOK INSTALLATION
C02	ROOF HATCH ABOVE, REF. ROOF PLAN

RCP PLAN SYMBOLS LEGEND

- 1'-0" — CEILING MATERIAL-SEE BELOW INSTALL HT. A.F.F.
- ACT-1 TYPE 1, TYPICAL
- ACT-2 TYPE 2, SCRUBBABLE
- G.B. GYPSUM WALL BOARD, TYPE X
- G.T.P. MOISTURE-RESISTANT GYPSUM BOARD
- D.E.F.S. DIRECT APPLIED EXTERIOR FINISH SYSTEM
- EX.S EXPOSED STRUCTURE
- SOUND ATTENUATION BLANKETS - INSTALL 6'-0" FROM FACE OF WALL, UNLESS SHOWN OTHERWISE.
- ? DRAWING NOTE
- 2x4 RECESSED LIGHT FIXTURE
- 1x4 SURFACE MOUNTED/ SUSPENDED LIGHT FIXTURE
- 2X2 RECESSED LIGHT FIXTURE
- RECESSED CAN
- EMERGENCY/ EXIT SIGNAGE
- EXTERIOR LIGHTING INSTALLED AT 10'-0" A.F.F.
- RETURN/EXHAUST
- SUPPLY

KEY PLAN

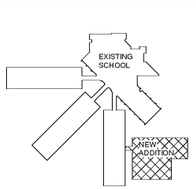

BXA
Breaux & Associates
ARCHITECTS
5955 Shiloh Road East, Suite 200
Alpharetta, Georgia 30005 | (678) 585-4508

STATE OF GEORGIA
DOUGLAS P. BREAUX
CERTIFICATE NO. 033674
REGISTERED ARCHITECT

03/06/2020

NO	DESCRIPTION	DATE

RUSSOM ELEMENTARY SCHOOL ADDITION
44 RUSSOM ELEMENTARY SCHOOL LANE
DALLAS, GA 30132
(FACILITY CODE: 710-0204)

PAULDING COUNTY SCHOOLS

REFLECTED CEILING PLAN - LEVEL 1

DATE 03/06/2020
PROJECT NO. 19117

A1.1C

3/16/2020 11:06:42 AM

(ADD'L) SF (EXISTING AREA) • 23878 SF (NEW AREA) • 12'250 SF (TOTAL AREA); 889 F.T.E. (EXISTING) • 125 F.T.E. (NEW) • 1125 F.T.E. (TOTAL); 54 I.U. (EXISTING) • 17 I.U. (NEW) • 71 I.U. (TOTAL)