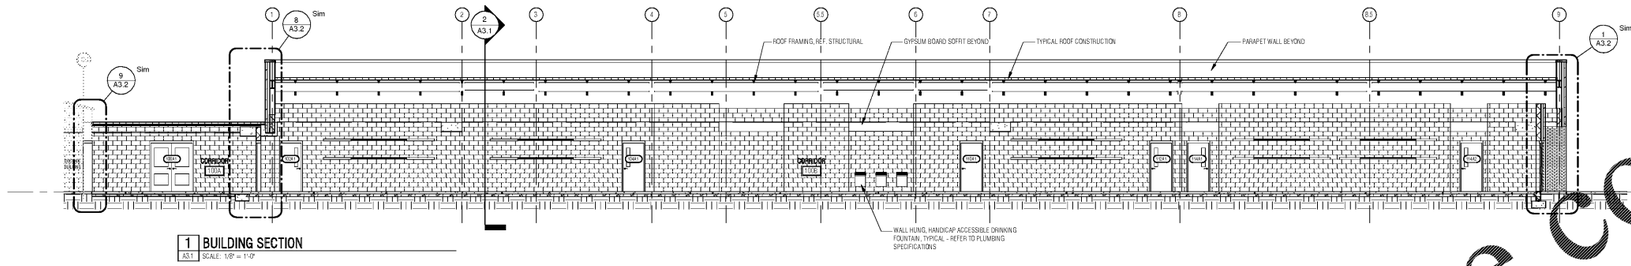

1 BUILDING SECTION
A3.1 SCALE: 1/8" = 1'-0"

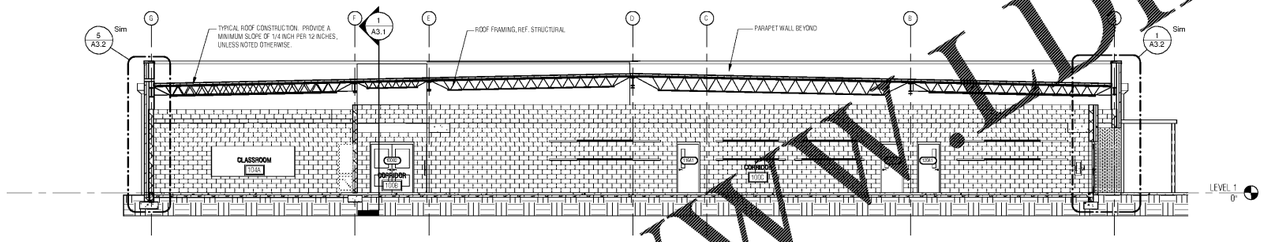

2 BUILDING SECTION
A3.1 SCALE: 1/8" = 1'-0"

Order Plans @ WWW.DILine.com

BXA
Breaux & Associates
ARCHITECTS
5955 Sliton Road East, Suite 200
Alpharetta, Georgia 30005 | (678) 585-4508

STATE OF GEORGIA
DOUGLAS P. BREAUX
CERTIFICATE NO. 019574
REGISTERED ARCHITECT

03/06/2020

NO	DESCRIPTION	DATE

RUSSOM ELEMENTARY SCHOOL ADDITION
44 RUSSOM ELEMENTARY SCHOOL LANE
DALLAS, GA 30132
(FACILITY CODE: 710-0204)

PAULDING COUNTY SCHOOLS

BUILDING SECTIONS

DATE 03/06/2020
PROJECT NO. 19117

A3.1

(16472 SF (EXISTING AREA) + 22878 SF (NEW AREA) = 127250 SF (TOTAL AREA); 950 F.T.E. (EXISTING) + 275 F.T.E. (NEW) = 1125 F.T.E. (TOTAL); 54 I.U. (EXISTING) + 17 I.U. (NEW) = 71 I.U. (TOTAL)

3/16/2020 11:06:56 AM