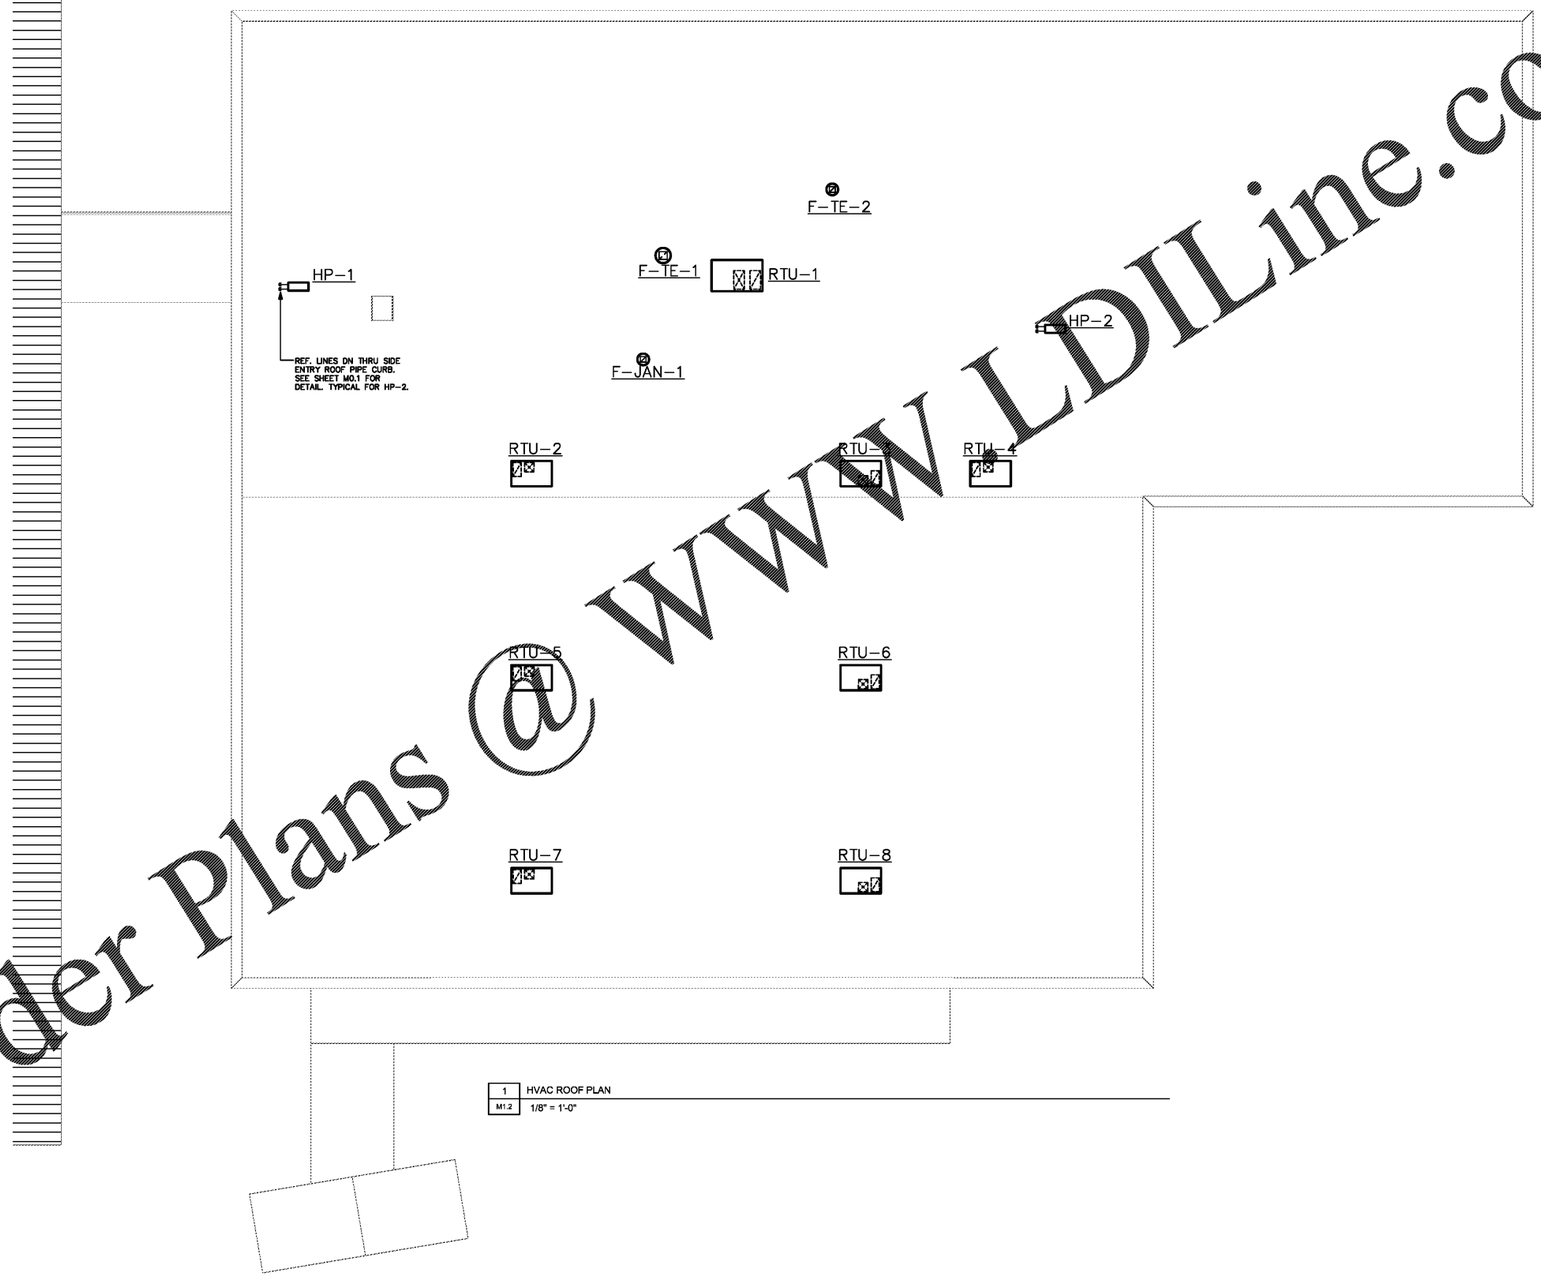

1 M1.2 HVAC ROOF PLAN
1/8" = 1'-0"

Order Plans @ www.LDILine.com

BXA
Breaux & Associates
ARCHITECTS
5950 Shiloh Road East, Suite 200
Alpharetta, Georgia 30005 | (678) 585-4503

GEORGIA REGISTERED PROFESSIONAL ENGINEER JOHN E. MAYES
03-06-2020

BAA MECHANICAL ENGINEERS INC
501 Bishop Street Suite 2-3 Atlanta, GA 30318 Ph: 404.355.4525 Fax: 404.355.1020

NO	DESCRIPTION	DATE

RUSSOM ELEMENTARY SCHOOL ADDITION
44 RUSSOM ELEMENTARY SCHOOL LANE
DALLAS, GA 30132
(FACILITY CODE: 710-0204)

PAULDING COUNTY SCHOOLS

HVAC ROOF PLAN

DATE 03/06/2020
PROJECT NO. 19117

M1.2

10437.5 SF (EXISTING AREA) + 23819 SF (NEW AREA) = 12725 SF (TOTAL AREA); 856 F.T.E. (EXISTING) + 275 F.T.E. (NEW) = 1125 F.T.E. (TOTAL); 54 I.U. (EXISTING) + 17 I.U. (NEW) = 71 I.U. (TOTAL)

2/6/2020 2:27:52 PM