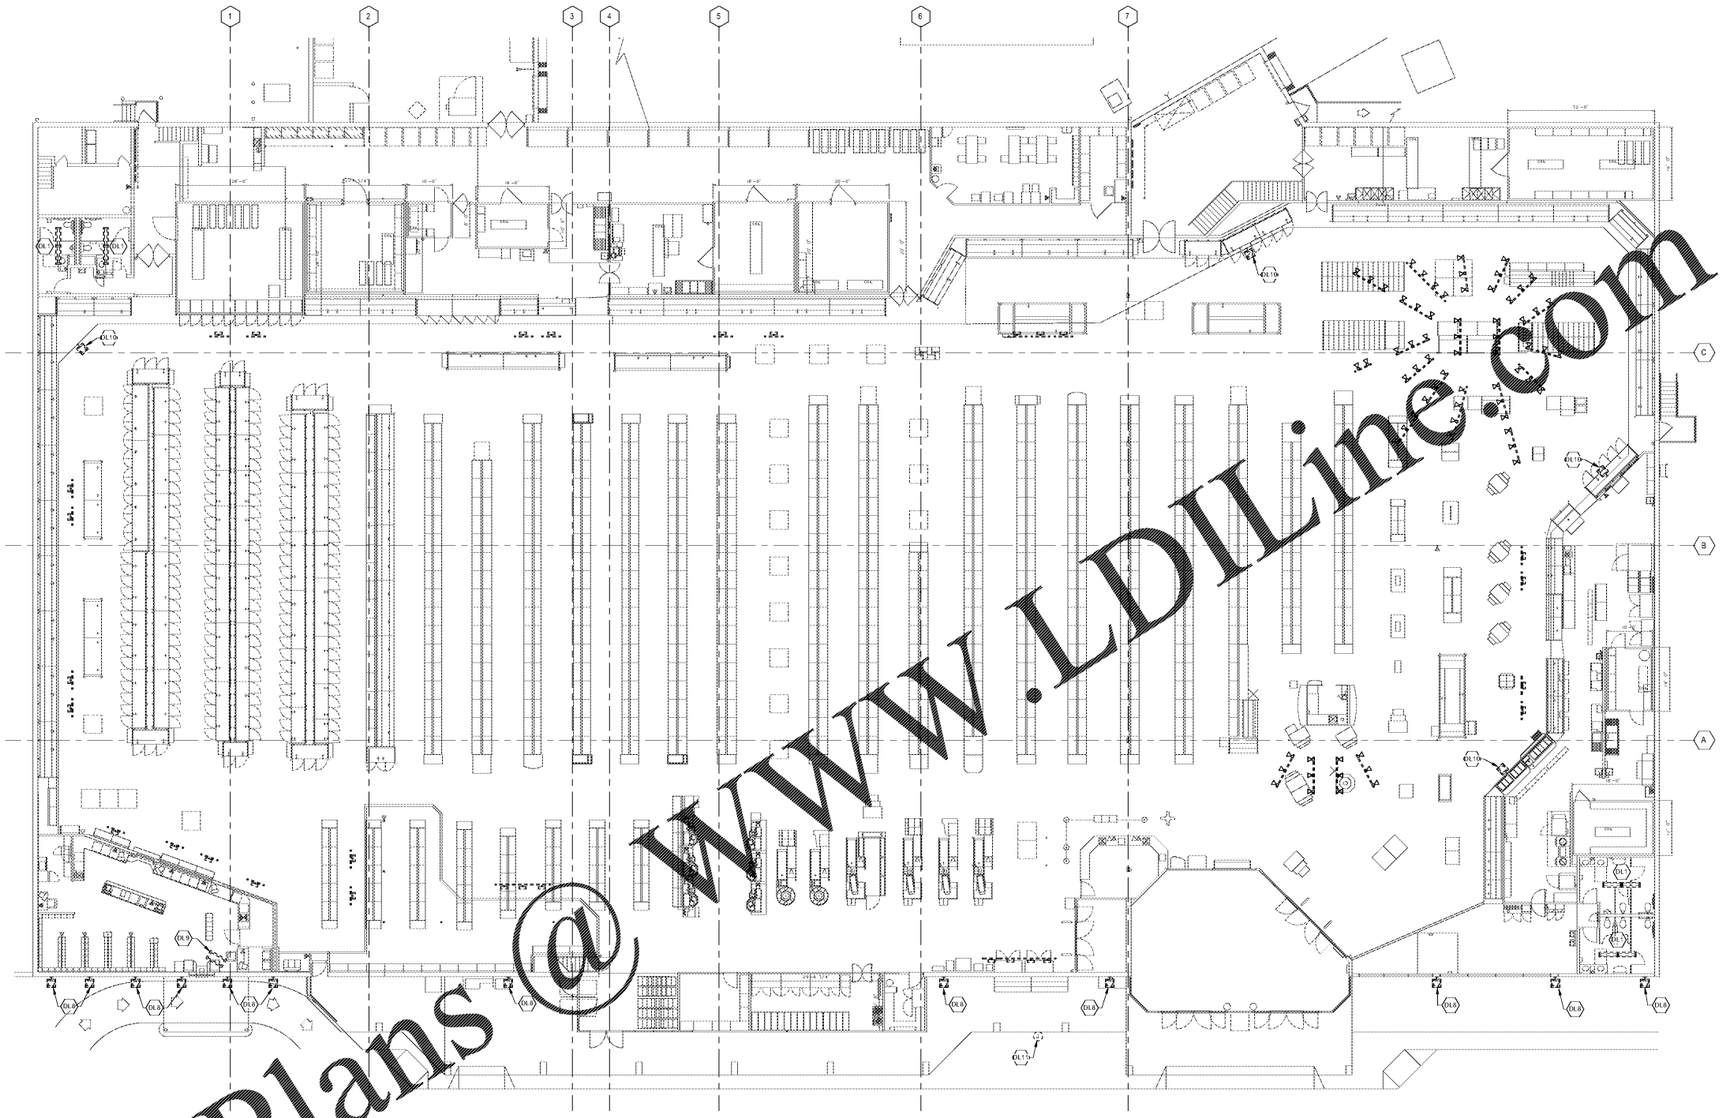

1 LIGHTING DEMOLITION PLAN
ED1.1 3/32" = 1'-0"

LIGHTING FIXTURE NOTE LEGEND

ALL LIGHT FIXTURES SHOWN ARE EXISTING TO REMAIN UNLESS NOTED OTHERWISE:

(EX) - FIXTURES ARE EXISTING TO REMAIN. REFER TO LIGHTING PLAN FOR ADDITIONAL INFORMATION.

(R) - FIXTURES TO BE RELOCATED. REFER TO LIGHTING PLAN FOR NEW LOCATION.

- ALL DASHED FIXTURES ARE TO BE DEMOLISHED. REMOVE ALL ASSOCIATED ELECTRICAL DEVICES (CONDUIT, WIRING, ETC.) BACK TO PANEL AND LABEL BREAKER AS SPARE. MAINTAIN OPERATION OF ALL EXISTING ELECTRICAL SYSTEMS AND SUBSYSTEMS TO REMAIN.

REFER TO SHEET E0.1 FOR LEGENDS, NOTES, AND SCHEDULES.

LIGHTING DEMOLITION KEYNOTE LEGEND

Key Value	Keynote Text
DL1	ALL EXISTING RESTROOM LIGHT FIXTURES IN THIS SPACE TO BE REPLACED. MAINTAIN CIRCUIT FOR CONNECTION TO NEW LIGHT FIXTURES. SEE LIGHTING PLAN FOR NEW LIGHTING LAYOUT AND WIRING. MAINTAIN OPERATION OF ALL EXISTING ELECTRICAL SYSTEMS AND SUBSYSTEMS TO REMAIN.
DL8	EXISTING WALLPACK LIGHT FIXTURE TO BE REPLACED. MAINTAIN CIRCUIT FOR CONNECTION TO NEW LIGHT FIXTURE. SEE LIGHTING PLAN FOR MORE INFORMATION.
DL9	EXISTING 2'X4' LIGHT FIXTURE AT NEW WALL LOCATION TO BE DEMOLISHED. REMOVE ALL ASSOCIATED ELECTRICAL DEVICES (CONDUIT, WIRING, ETC.). MAINTAIN OPERATION OF ALL EXISTING ELECTRICAL SYSTEMS AND SUBSYSTEMS TO REMAIN.
DL10	EXISTING BOX LIGHT FIXTURE TO BE DEMOLISHED. REMOVE ALL ASSOCIATED ELECTRICAL DEVICES (CONDUIT, WIRING, ETC.) BACK TO PANEL AND LABEL BREAKER AS SPARE. MAINTAIN OPERATION OF ALL EXISTING ELECTRICAL SYSTEMS AND SUBSYSTEMS TO REMAIN.
DL11	EXISTING "FOOD & PHARMACY" SIGN TO BE DEMOLISHED. REMOVE ALL ASSOCIATED ELECTRICAL DEVICES (CONDUIT, WIRING, ETC.) BACK TO PANEL AND LABEL BREAKER AS SPARE. MAINTAIN OPERATION OF ALL EXISTING ELECTRICAL SYSTEMS AND SUBSYSTEMS TO REMAIN.

ROBERTSON LOIA ROOF
ARCHITECTS & ENGINEERS
3440 Preston Ridge Road Suite 275 Alpharetta, GA 30005
770.814.2600 / www.rlrpc.com

GEORGIA REGISTERED PROFESSIONAL ENGINEER No. 24005 ELECTRICAL
03/06/2020

Kroger GA-291
6199 Hwy 92
Acworth, GA 30102

FOR:
The Kroger Company
2175 Park Lake Drive, Atlanta, GA

REVISIONS

SHEET TITLE
LIGHTING DEMOLITION PLAN

DATE
03-06-20

PROJECT NUMBER
20-108

SHEET NUMBER
ED1.1

Order Plans @ www.LDILine.com