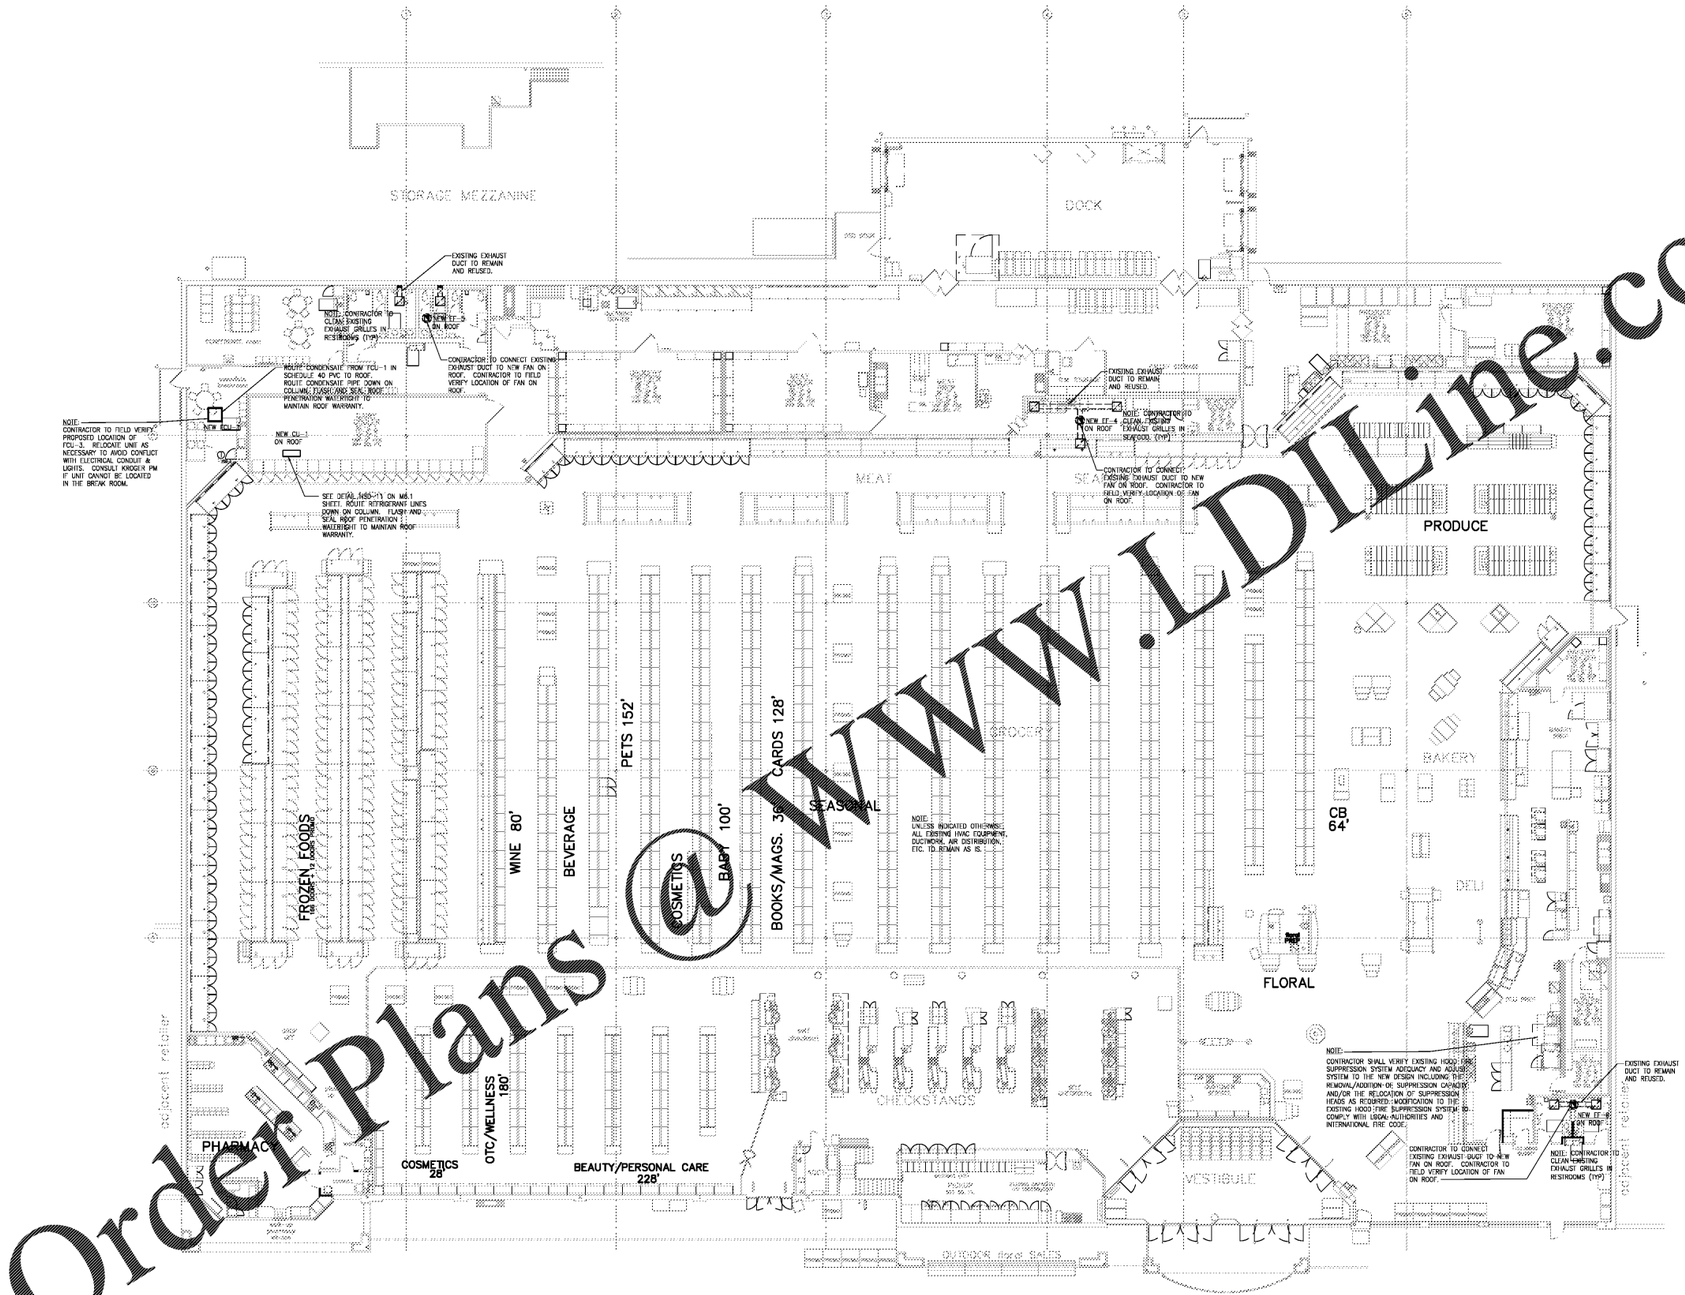

1 M1.1 HVAC FLOOR PLAN
SCALE: NONE

DUCTWORK LEGEND	
SYMBOLS & ABBREV	LEGEND
	EXISTING DUCT WORK, REMOVE AND DISCARD.
	EXISTING DUCT WORK TO REMAIN AND BE REUSED.
	NEW, INSTALLED DUCTWORK

THIS PROJECT IS A RENOVATION OF AN EXISTING FACILITY AND OF NECESSITY, PREVIOUS RECORD DRAWINGS FORM THE BASIS FOR MANY OF THESE DRAWINGS. IT IS THEREFORE EVEN MORE IMPORTANT THAN IN NEW CONSTRUCTION THAT ALL DIMENSIONS SHALL BE FIELD VERIFIED BEFORE FABRICATION OR PURCHASE OF DIMENSION CRITICAL EQUIPMENT, MATERIALS, AND ASSEMBLIES. THERE MAY EXIST FIELD CONDITIONS NOT ACCESSIBLE DURING DESIGN WHICH DIFFER FROM THOSE SHOWN ON THE DRAWINGS. ANY SUCH DEVIATIONS SHALL BE BROUGHT TO THE ATTENTION OF THE ARCHITECT AND KROGER ENGINEER FOR RESOLUTION BEFORE PROCEEDING WITH ANY CONSTRUCTION, FABRICATION, OR MATERIAL/EQUIPMENT PURCHASES WHICH WOULD BE UNUSABLE UNDER THOSE CIRCUMSTANCES.

Order Plans @ WWW.LDILine.com

ROBERTSON LOIA ROOF
ARCHITECTS & ENGINEERS
3460 Preston Ridge Road . Suite 275 . Alpharetta, GA. 30005
770.674.2600 / www.rlrpc.com

GEORGIA REGISTERED ENGINEER NIMIR N. DEGAI 02/12/2020

Kroger GA-464
4875 Floyd Road
Mableton, Georgia 30126
FOR:
The Kroger Company
2175 Park Lake Drive, Atlanta, GA

REVISIONS

SHEET TITLE: HVAC FLOOR PLAN

DATE: 02-12-20

PROJECT NUMBER: 20-107

SHEET NUMBER: M1.1