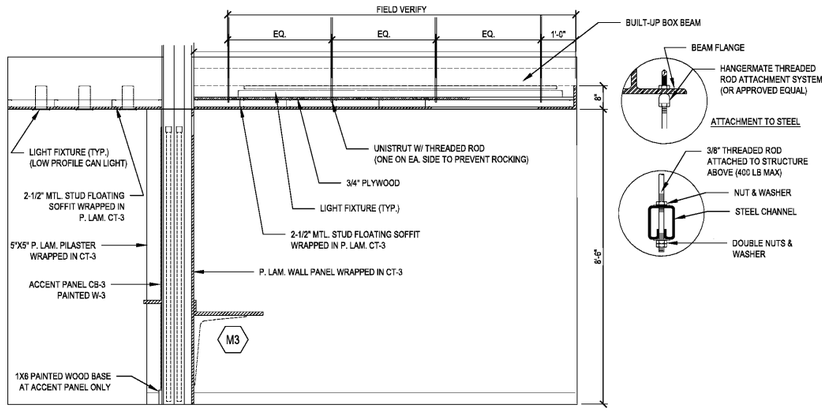

5 TYPICAL CLOUD DETAIL @ HLWY & OP

SCALE: 1/2" = 1'-0"

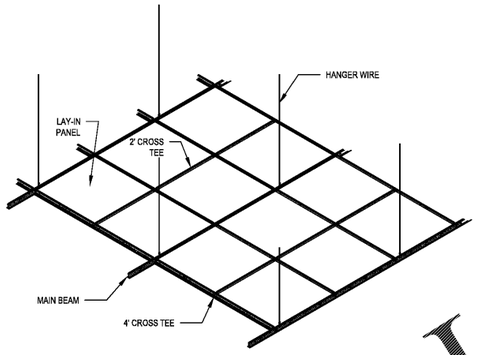

6 SUSPENDED CEILING DETAIL

SCALE: N.T.S.

RCP GENERAL NOTES
- ALL CEILING HEIGHTS ARE 10'-0" UNLESS OTHERWISE NOTED.
- ALL HEADER HEIGHTS ARE 7'-0" UNLESS OTHERWISE NOTED.
- FURDOWN AT RECEPTION DESK IS AT 7'-6" A.F.F.
- 2X2 TEGULAR EDGE CEILING TILE.
- ALL RECESSED CANS TO BE CENTERED IN CEILING TILE UNLESS DIMENSIONED OTHERWISE.
- PROVIDE 6" BATT INSULATION ABOVE ACOUSTICAL CEILING. FINAL ASSEMBLY SHALL HAVE AN R-VALUE OF R-13.
- HVAC GRILL LOCATIONS ARE T.B.D.

GENERAL RCP NOTES:

1. ALL CEILING AND SOFFIT HEIGHTS ARE GIVING ABOVE FINISHED FLOOR ELEVATION (EL. 0'-0").
2. GENERALLY ONLY CEILING MOUNTED FIXTURES ARE SHOWN ON THIS PLAN. COORDINATE WITH MEP PLANS FOR ADDITIONAL INFORMATION.
3. SOME OR ALL SPRINKLERS MAY NOT BE SHOWN ON THIS PLAN. COORDINATE WITH MEP DRAWINGS FOR ADDITIONAL INFORMATION. SPRINKLER HEADS TO BE CENTERED ON CEILING TILE, TYP.
4. VERIFY LOCATION OF ALL CEILING ACCESS PANELS WITH MEP DRAWINGS. COORDINATE LOCATIONS OF PANELS WITH ARCHITECT PRIOR TO INSTALLATION. ACCESS PANEL FIRE RATING MUST MATCH CEILING ASSEMBLY FIRE RATINGS.
5. LIGHT FIXTURES, DIFFUSERS AND SPRINKLER HEADS SHALL BE LOCATED IN THE CENTER OF CEILING PANELS.
6. MECHANICAL DIFFUSERS LIGHT FIXTURES, ETC., ARE INDICATED ON THE REFLECTED CEILING PLAN FOR LOCATION AND COORDINATION. REFER TO MECHANICAL, PLUMBING, AND ELECTRICAL DRAWINGS FOR ADDITIONAL INFORMATION.
7. IF PROJECT INCLUDES FIRE RATED CEILINGS, LIGHT FIXTURES LOCATED IN RATED CEILING ASSEMBLIES ARE TO BE TENTED OR OTHERWISE RATED TO MATCH THE CEILING.
8. CONTRACTOR TO PROVIDE FULL SMOKE DETECTION SYSTEM, EMERGENCY LIGHTING AND EXIT SIGNS AS REQUIRED BY ALL GOVERNING CODES, RULES AND REGULATIONS.
9. CONFIRM O.P. FRAMING A.F.F. WITH LEAN DENTAL DESIGN.

RCP SYMBOL LEGEND	
SYMBOL	DESCRIPTION
	24 X 48 LED TROFFER RECESSED
	24 X 24 LED TROFFER RECESSED
	4" RECESSED DOWNLIGHT
	PENDANT LIGHT
	RECESSED WALL WASHER LIGHT
	24" 25W SINGLE FLUORESCENT BULB UNDER CABINET
	24" 25W SINGLE FLUORESCENT BULB UNDER COUNTER
	48" UP LIGHT STRIP LIGHT
	96" 25W SINGLE FLUORESCENT BULB
	CHANDELIER STYLE T.B.D.
	EMERGENCY EXIT SIGN WITH LIGHTS
	VANITY LIGHT (FIXTURE BY OWNER)
	75 CFM EXHAUST FAN
	300 CFM EXHAUST FAN WITH T-STAT CONTROL
	FURDOWN CEILING @ 7'-6"

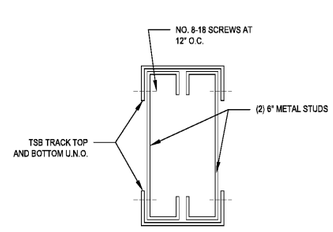

4 BOX BEAM DETAIL

SCALE: 1" = 1'-0"

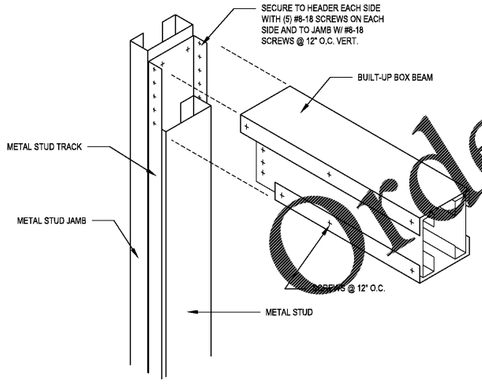

3 BOX BEAM CONNECTION DETAIL

SCALE: 1" = 1'-0"

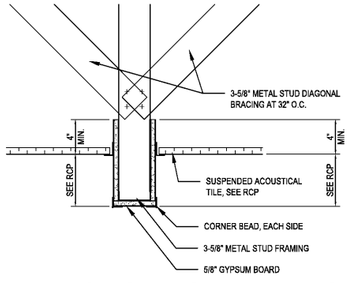

2 TYP. GYPSUM BOARD FURR DOWN

SCALE: 1 1/2" = 1'-0"

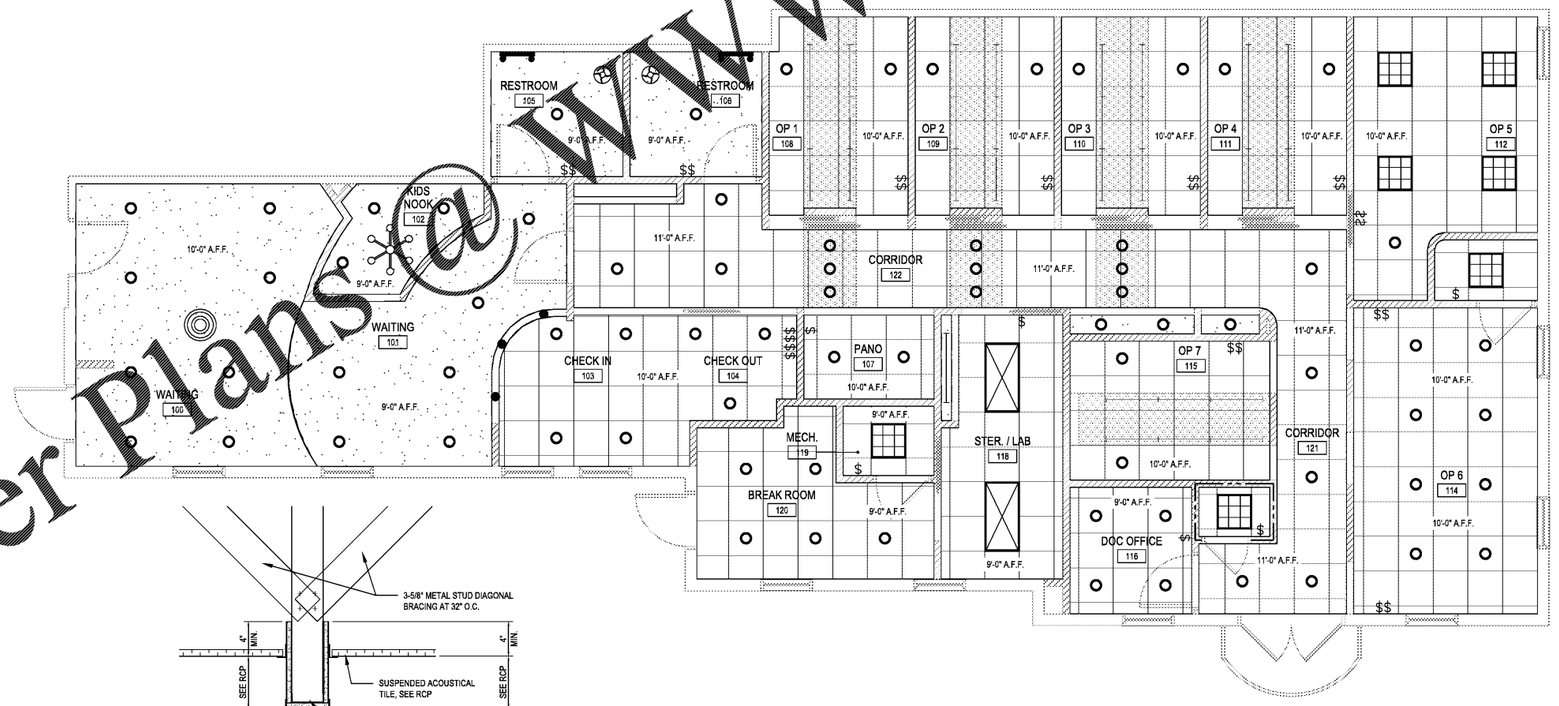

1 RCP PLAN

SCALE: 1/4" = 1'-0"

WWW.LDILine.com
Order Plans @

LEAN dental design
8000 IH-10, FRONTAGE RD., STE 300
SAN ANTONIO, TX 78230
210-899-4500

DENTAL OFFICES OF
DR. FREITAS & DR. SOUZA

17901 NW 5TH STREET, SUITE 202, PEMBROKE PINES, FL 33029

ISSUE

NO.	DATE	DESCRIPTION
1	2/25/2020	FOR BID & CONSTRUCTION

Project No. | Date:

Sheet Title: ARCH. RCP

Page No. A300

SHEET 7 OF 13