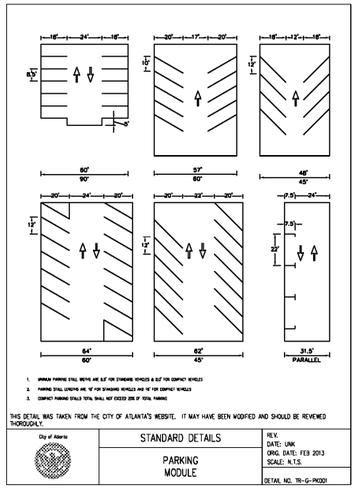

1. UNMARK PARKING STALL WIDTHS ARE SLIP FOR STANDARD VEHICLES & SLIP FOR COMPACT VEHICLES
2. PARKING STALL LENGTHS ARE 18' FOR STANDARD VEHICLES AND 16' FOR COMPACT VEHICLES
3. COMPACT PARKING STALLS TOTAL SHALL NOT EXCEED 20% OF TOTAL PARKING

THIS DETAIL WAS TAKEN FROM THE CITY OF ATLANTA'S WEBSITE. IT MAY HAVE BEEN MODIFIED AND SHOULD BE REVIEWED THOROUGHLY.

City of Atlanta	STANDARD DETAILS	REV. DATE: UNK ORG. DATE: FEB 2013 SCALE: N.T.S.
	PARKING MODULE	DETAIL NO. TR-G-PK001

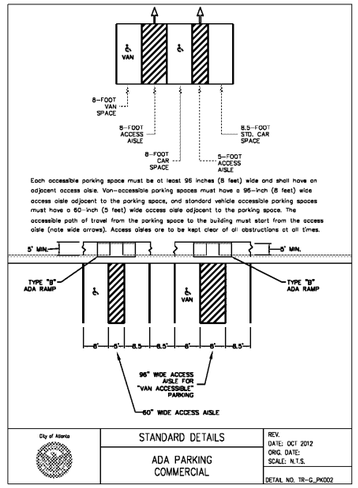

City of Atlanta	STANDARD DETAILS	REV. DATE: OCT 2012 ORG. DATE: SCALE: N.T.S.
	ADA PARKING COMMERCIAL	DETAIL NO. TR-G-PK002

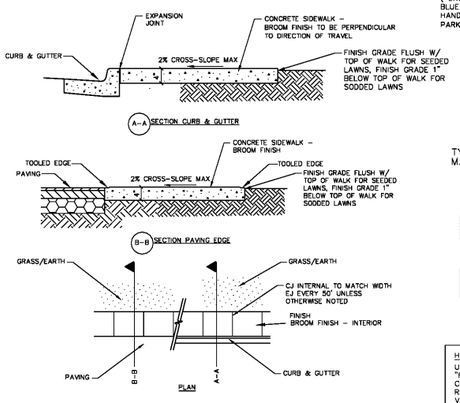

SIDEWALK DETAIL

NOT TO SCALE

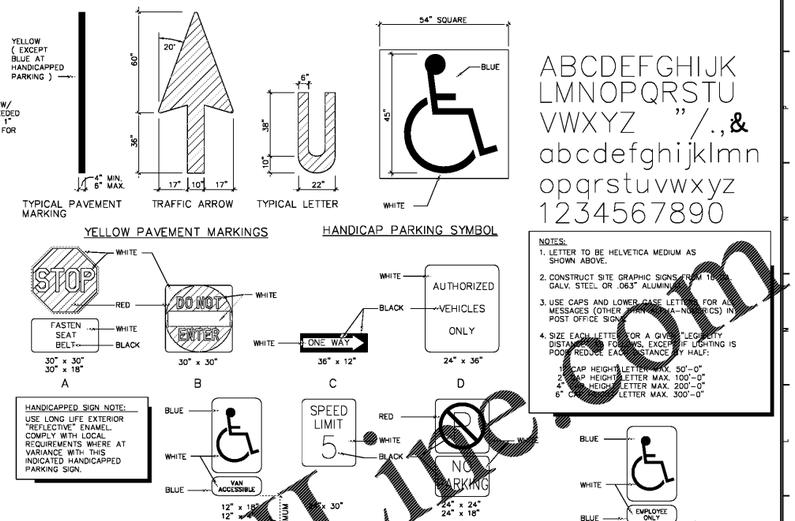

SITE GRAPHICS

NOT TO SCALE

TRAFFIC SIGNS

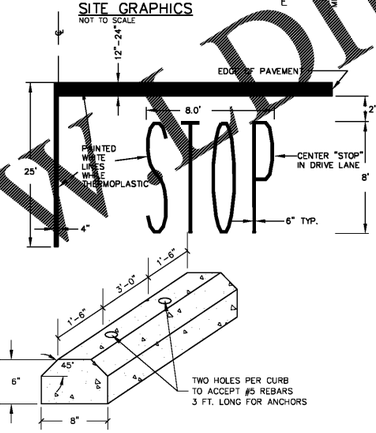

TYP. PRECAST WHEEL BLOCK

NOT TO SCALE

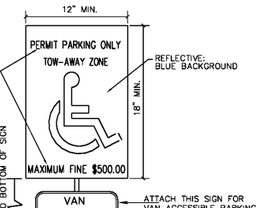

HANDICAPPED SYMBOL STRIPING DETAIL

NOT TO SCALE

NOTE: THE HANDICAP SIGN SHALL BE A BLUE METAL REFLECTIVE SIGN WHICH IS AT LEAST 12"x18" AND SHALL BE ERECTED AT SUCH HEIGHT THAT IT WILL NOT BE OBSCURED BY A PARKED VEHICLE. THE SIGN SHALL BEAR THE FOLLOWING LEGEND: "PERMIT PARKING ONLY. TOW AWAY ZONE" OR THE INTERNATIONAL SYMBOL OF ACCESSIBILITY. THE LEGEND SHALL BE CENTERED ON THE SIGN, BE PRINTED IN WHITE AND OCCUPY NOT LESS THAN 75 PERCENT OF THE SURFACE AREA. THE HANDICAP SIGN SHALL BE POST MOUNTED 60 IN. FOR AUTOS AND 84 IN. FOR VANS FROM GRADE TO BOTTOM OF SIGN.

HANDICAP SIGN DETAIL

NOT TO SCALE

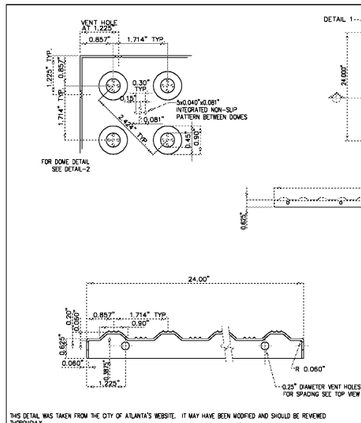

THIS DETAIL WAS TAKEN FROM THE CITY OF ATLANTA'S WEBSITE. IT MAY HAVE BEEN MODIFIED AND SHOULD BE REVIEWED THOROUGHLY.

City of Atlanta	STANDARD DETAILS	DATE: SEPT 2011 ORG. DATE: NOV 2004 SCALE: N.T.S.
	TRUNCATED DOME DETAIL	DETAIL NO. TR-B_HR001

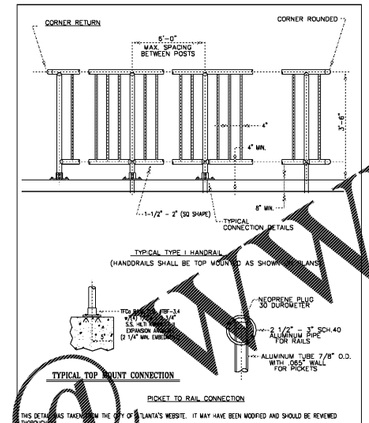

THIS DETAIL WAS TAKEN FROM THE CITY OF ATLANTA'S WEBSITE. IT MAY HAVE BEEN MODIFIED AND SHOULD BE REVIEWED THOROUGHLY.

City of Atlanta	STANDARD DETAILS	REV. DATE: OCT. 2011 ORG. DATE: NOV. 2004 SCALE: N.T.S.
	TYPICAL TYPE 1 HANDRAIL	DETAIL NO. TR-B_HL001

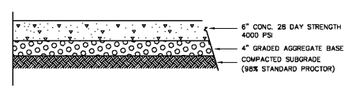

6" CONCRETE PAVING

NOT TO SCALE

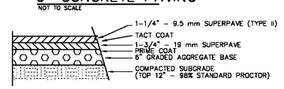

LIGHT– DUTY ASPHALT PAVING

NOT TO SCALE

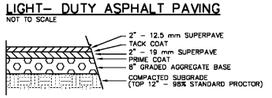

HEAVY–DUTY ASPHALT PAVING

NOT TO SCALE

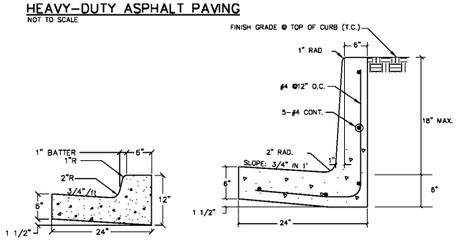

24"–CURB & GUTTER

N.T.S.

DETAIL–HIGH CURB

NOT TO SCALE

NOTE: REQUIRED STRENGTH OF CONCRETE: 3,000 PSI

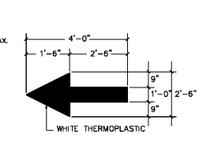

TRAFFIC ARROW DETAIL

NOT TO SCALE

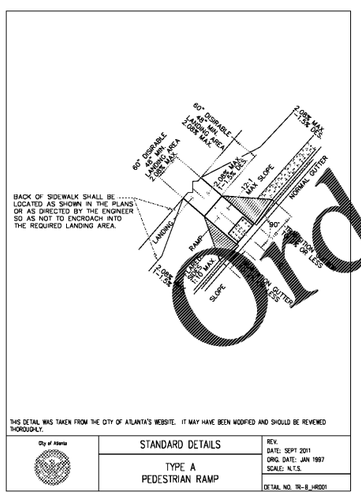

THIS DETAIL WAS TAKEN FROM THE CITY OF ATLANTA'S WEBSITE. IT MAY HAVE BEEN MODIFIED AND SHOULD BE REVIEWED THOROUGHLY.

City of Atlanta	STANDARD DETAILS	REV. DATE: SEPT 2011 ORG. DATE: JAN 1997 SCALE: N.T.S.
	TYPE A PEDESTRIAN RAMP	DETAIL NO. TR-B_HR001

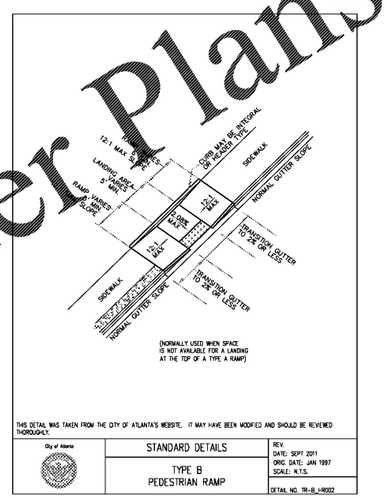

THIS DETAIL WAS TAKEN FROM THE CITY OF ATLANTA'S WEBSITE. IT MAY HAVE BEEN MODIFIED AND SHOULD BE REVIEWED THOROUGHLY.

City of Atlanta	STANDARD DETAILS	REV. DATE: SEPT 2011 ORG. DATE: JAN 1997 SCALE: N.T.S.
	TYPE B PEDESTRIAN RAMP	DETAIL NO. TR-B_HR002

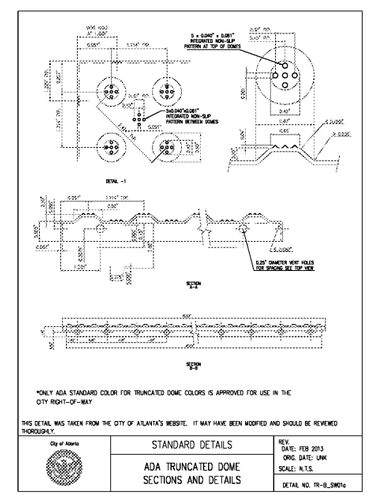

*ONLY ADA STANDARD COLOR FOR TRUNCATED DOME COLORS IS APPROVED FOR USE IN THE CITY RIGHT-OF-WAY

THIS DETAIL WAS TAKEN FROM THE CITY OF ATLANTA'S WEBSITE. IT MAY HAVE BEEN MODIFIED AND SHOULD BE REVIEWED THOROUGHLY.

City of Atlanta	STANDARD DETAILS	REV. DATE: FEB 2013 ORG. DATE: UNK SCALE: N.T.S.
	ADA TRUNCATED DOME SECTIONS AND DETAILS	DETAIL NO. TR-B_SW01a

Order Plans @ WWW.STOP DIline.com

EBERLY & ASSOCIATES
TEL770.452.7849 FAX770.452.0086
2951 FLOWERS ROAD SOUTH, STE 119
ATLANTA, GEORGIA 30341
WWW.EBERLY.NET
LAND PLANNING
CIVIL ENGINEERING
LANDSCAPE ARCHITECTURE

ISSUANCES		
No.	Drawing Issue Description	Date
1	DESIGN DEVELOPMENT	3/18/20

BARACK & MICHELLE OBAMA ACADEMY

970 Martin St SE, Atlanta, GA 30315

ATLANTA PUBLIC SCHOOLS

CONSTRUCTION DETAILS

D. LEE Drawn By	19-128 Project No.
A. SAMPLE Project Manager	3/18/20 Date
M. WRIGHT Principal-in-Charge	
M. WRIGHT QA/QC Check	

C7.00

NOT ISSUED FOR CONSTRUCTION