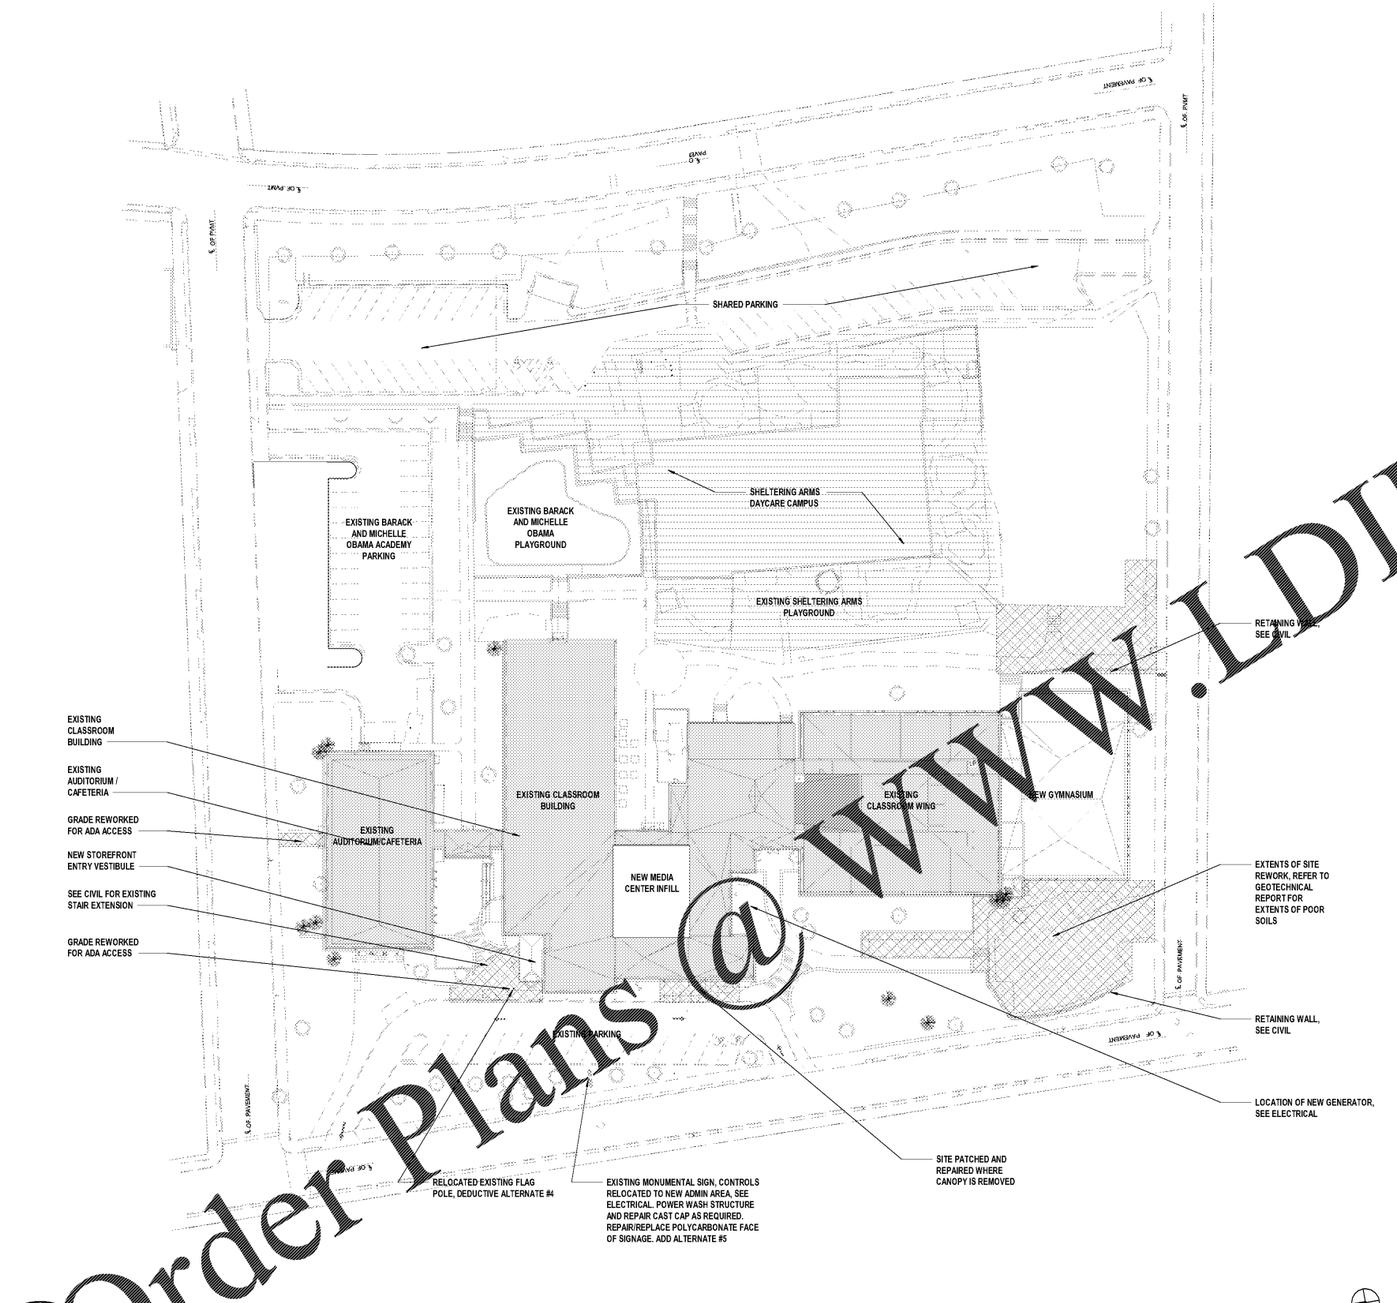

1 A1.02 SITE PLAN - OVERALL
SCALE: 1/32" = 1'-0"

Order Plans @ www.LDILine.com

COOPER CARRY
THE CENTER FOR CONNECTIVE ARCHITECTURE

191 Peachtree Street NE
Suite 2400
Atlanta, GA 30303-1770
(404) 237-2000
coopercarry.com

©2018 COOPER CARRY

SCOPE DOCUMENTS

The Contract Documents Issued for [Conceptual Design, Schematic Design, Design Development, Partial Construction Documents or Other Issuance up to Issued for Construction] are intended to be at that level of development and as such, may be neither complete nor coordinated. The [Construction Manager, Contractor, Design/Builder] is responsible for complete and coordinated pricing [and execution] of the Work, and shall include items necessary for the proper execution and completion of the Work, as shown, specified, reasonably inferred or required for a complete Project. For Work of delegated designs; systems, assemblies, components and materials shall comply with national, state and local code requirements. The [Construction Manager, Contractor, Design/Builder] shall inform the Owner and Architect, in timely fashion, of any discovered omissions, inconsistencies or errors in the Contract Documents.

ISSUANCES

No.	Drawing Issue Description	Date
1	UDC SUBMISSION	11/14/19
2	DESIGN DEVELOPMENT	3/18/20

GADOE CODE: 5066
FTE - 450
EXISTING IU - 38
PROPOSED IU - 33

BARACK & MICHELLE OBAMA ACADEMY

970 Martin St SE, Atlanta, GA 30315

ATLANTA PUBLIC SCHOOLS

SITE PLAN

ROBERT A. JUST Principal-in-Charge	20190109 Project No.
S. TARKHAN Project Manager	03/18/20 Date
B. FERREN Project Architect	
E. SAADAT / B. FERREN Staff Architect	A1.02
B. FERREN / G. HAHN Interior Design	

Drawing No.

NOT ISSUED FOR CONSTRUCTION

PROJECT NUMBER: 20190109 PROJECT NAME: BARACK & MICHELLE OBAMA ACADEMY
[illegible]
02133.rvt
3/17/2020 6:41:02 PM