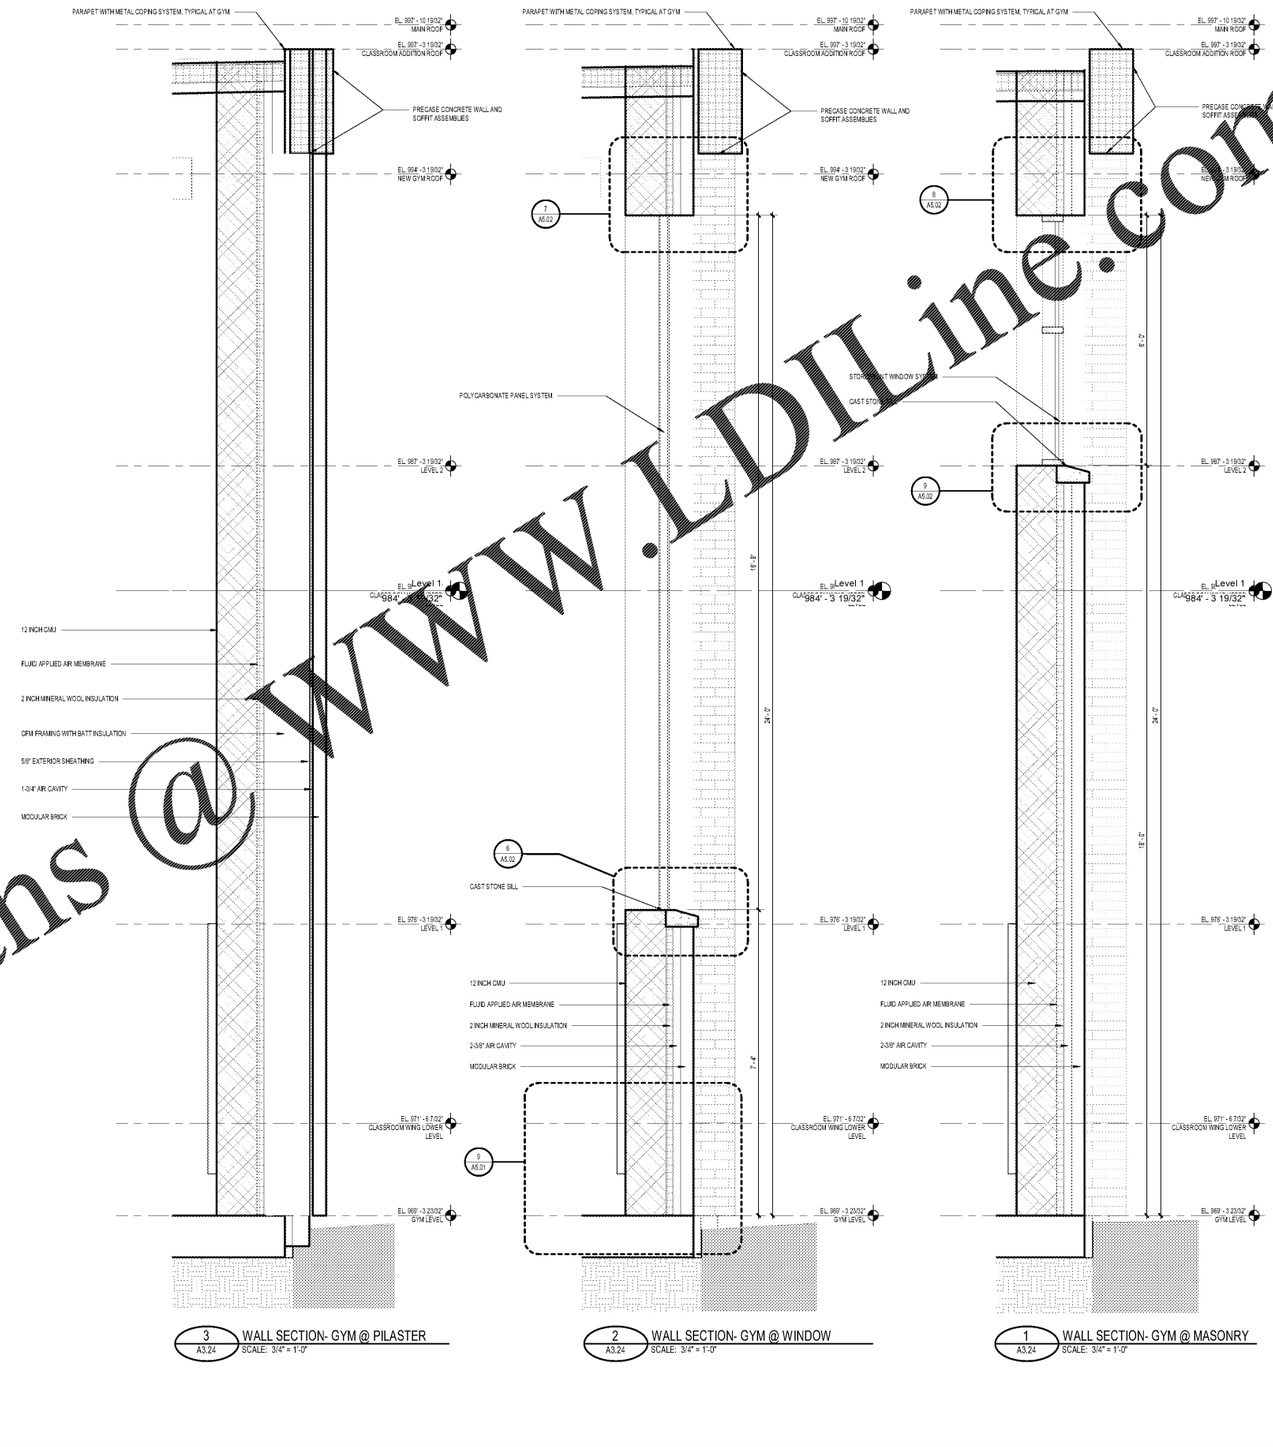

3 A3.24 WALL SECTION- GYM @ PILASTER
SCALE: 3/4" = 1'-0"

2 A3.24 WALL SECTION- GYM @ WINDOW
SCALE: 3/4" = 1'-0"

1 A3.24 WALL SECTION- GYM @ MASONRY
SCALE: 3/4" = 1'-0"

Order Plans @ WWW.LDILine.com

COOPER CARRY
THE CENTER FOR CONNECTIVE ARCHITECTURE
191 Peachtree Street NE
Suite 2400
Atlanta, GA 30303-1770
(404) 237-2000
coopercarry.com

©2019 COOPER CARRY

SCOPE DOCUMENTS

The Contract Documents Issued for [Conceptual Design, Schematic Design, Design Development, Partial Construction Documents or Other Issuance up to Issued for Construction] are intended to be at that level of development and as such, may be neither complete nor coordinated. The [Construction Manager, Contractor, Design/Builder] is responsible for complete and coordinated pricing (and execution) of the Work, and shall include items necessary for the proper execution and completion of the Work, as shown, specified, reasonably inferred or required for a complete Project. For Work of delegated designs; systems, assemblies, components and materials shall comply with national, state and local code requirements. The [Construction Manager, Contractor, Design/Builder] shall inform the Owner and Architect, in timely fashion, of any discovered omissions, inconsistencies or errors in the Contract Documents.

ISSUANCES		
No.	Drawing Issue Description	Date
1	DESIGN DEVELOPMENT	3/18/20

GADOE CODE: 5066
FTE - 450
EXISTING IU - 38
PROPOSED IU - 33

BARACK & MICHELLE OBAMA ACADEMY

970 Martin St SE, Atlanta, GA 30315

ATLANTA PUBLIC SCHOOLS

WALL SECTIONS- GYM

ROBERT A. JUST Principal-in-Charge	20190109 Project No.
S. TARKHAN Project Manager	03/18/20 Date
B. FERREN Project Architect	
M. PARKS Staff Architect	A3.24
B. FERREN / G. HAHN Interior Design	Drawing No.

NOT ISSUED FOR CONSTRUCTION

PROJECT NUMBER: 20190109 PROJECT NAME: BARACK & MICHELLE OBAMA ACADEMY
PLOT DATE: 3/17/2020 6:46:59 PM
PLOT BY: Robert Just
DRAWING NAME: A3.24 WALL SECTIONS- GYM
FILE NAME: C:\Users\20190109_Barack and Michelle Obama Central_feren
02.53.rvt
3/17/2020 6:46:59 PM