GENERAL NOTES

1. SEE P0.01 FOR PLUMBING GENERAL NOTES.

KEY NOTES

1. REMOVE EXISTING PLUMBING FIXTURE. EXISTING PLUMBING PIPING SHALL REMAIN AND BE REUSED BY NEW FIXTURE AT THE SAME LOCATION.
2. REMOVE EXISTING PLUMBING FIXTURE. CAP ASSOCIATED PLUMBING PIPING IN CONCEALED LOCATION.
3. REMOVE PORTION OF GAS PIPING ON EXISTING ROOF.
4. REMOVE EXISTING WALL HYDRANT AND ASSOCIATED WATER PIPINGAND CAP IN CONCEALED LOCATION.
5. REMOVE EXISTING WASHER BOX AND CAP ASSOCIATED PIPING IN CONCEALED LOCATION.

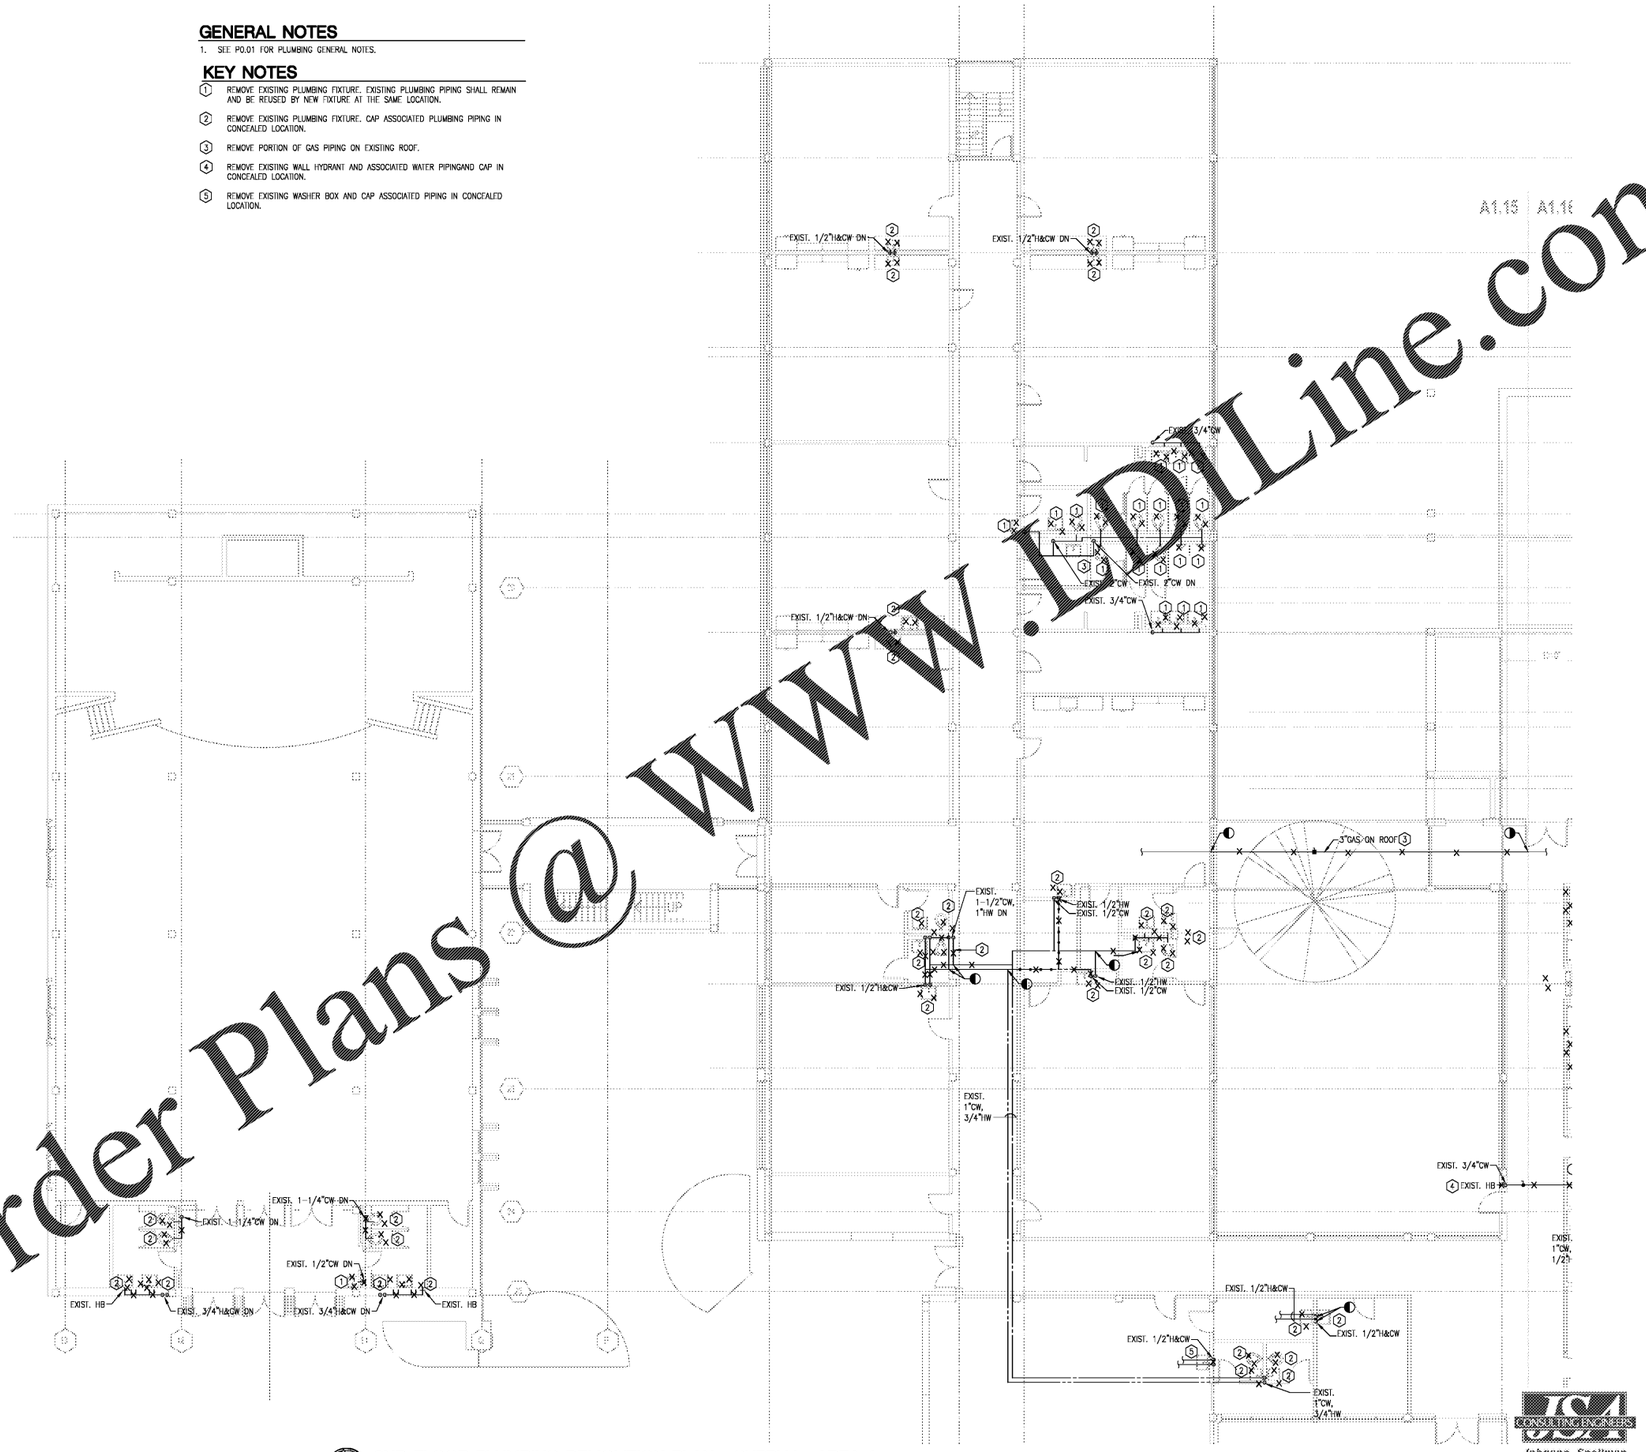

2ND FLOOR PLUMBING DEMOLITION PLAN - SUPPLY - AREA A
SCALE: 1/8 " = 1'-0"

Order Plans @ WWW.LDILine.com

COOPER CARRY
THE CENTER FOR CONNECTIVE ARCHITECTURE
191 Peachtree Street NE
Suite 2400
Atlanta, GA 30303-1770
(404) 237-2000
coopercarry.com

©2018 COOPER CARRY

SCOPE DOCUMENTS

The Contract Documents Issued for [Conceptual Design, Schematic Design, Design Development, Partial Construction Documents or Other Issuance up to Issued for Construction] are intended to be at that level of

[Construction Manager, Contractor, Design/Builder] is responsible for complete and coordinated pricing [and execution] of the Work, and shall include items necessary for the proper execution and completion of the Work, as shown, specified, reasonably inferred or required for a complete

components and materials shall comply with national, state and local code

shall inform the Owner and Architect, in timely fashion, of any discovered omissions, inconsistencies or errors in the Contract Documents.

ISSUANCES		
No.	Drawing Issue Description	Date
1	JOC SUBMISSION	11/14/19
2	DESIGN DEVELOPMENT	3/18/20

FTE - 450
EXISTING IU - 38
PROPOSED IU - 33

BARACK & MICHELLE OBAMA ACADEMY

970 Martin St SE, Atlanta, GA 30315

ATLANTA PUBLIC SCHOOLS

2ND FLOOR PLUMBING DEMOLITION PLAN - SUPPLY AREA A

AG	20190109
Principal-in-Charge	Project No.
THW	03/18/20
Project Manager	Date
THW	
Project Architect	
-	
Staff Architect	
B. FERREN / J. KLEIN	
Interior Design	

P1.18

NOT ISSUED FOR CONSTRUCTION

JSA CONSULTING ENGINEERS
Johnson, Spellman & Associates, Inc.