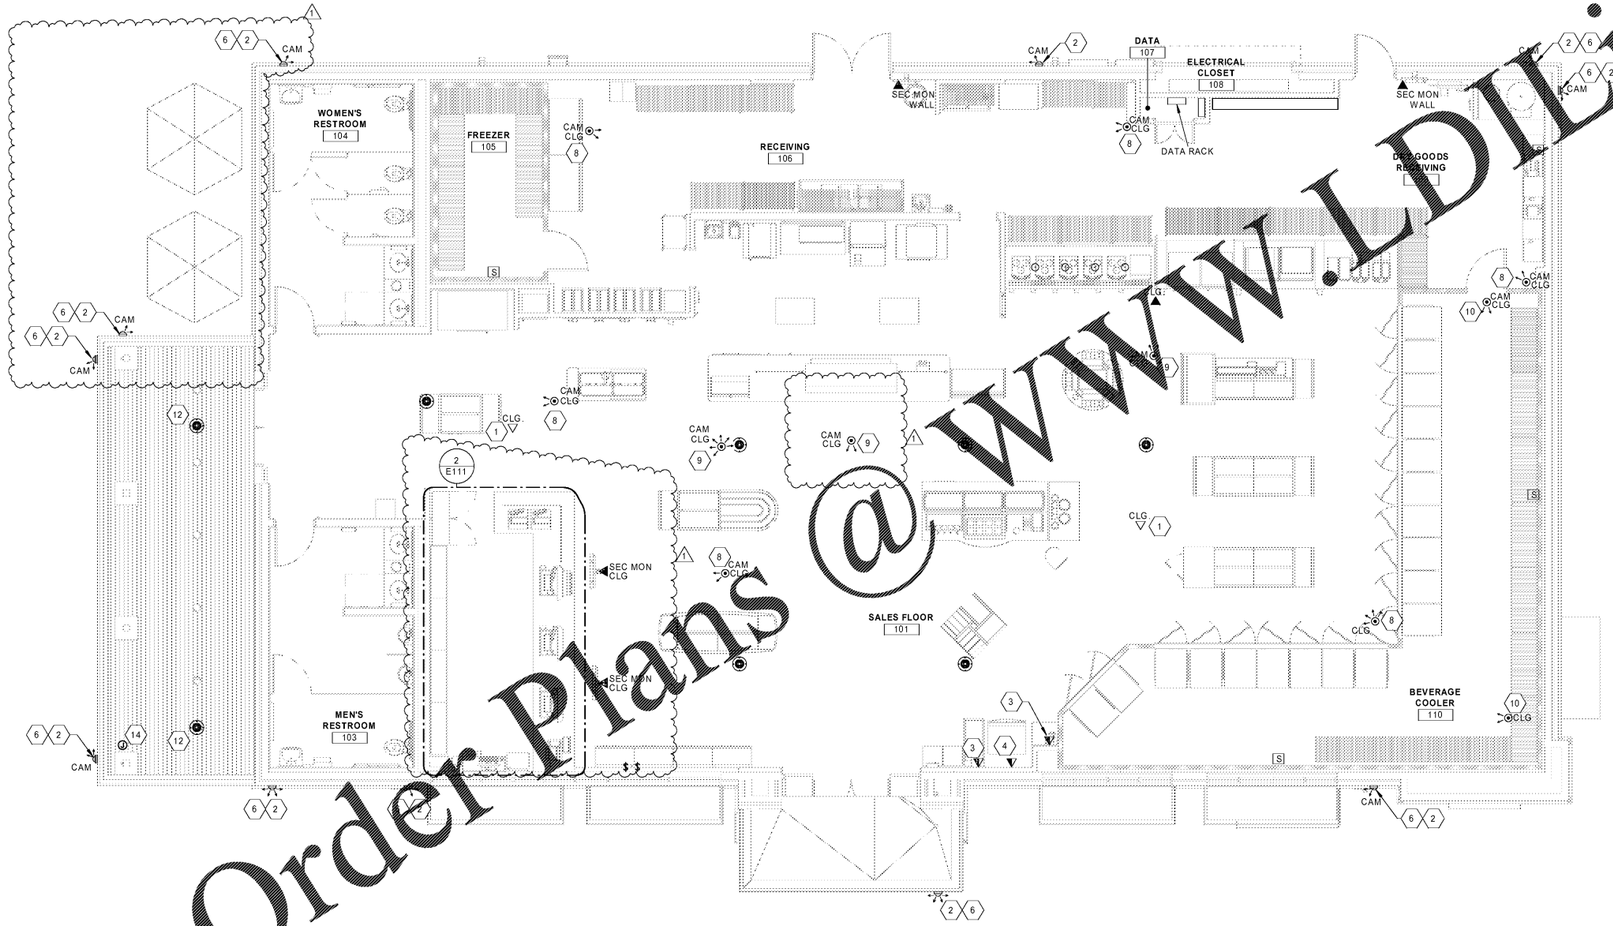

1 LOW VOLTAGE PLAN
3/16" = 1'-0"

Order Plans @ WWW.LDIline.com

GENERAL NOTES

1. SECURITY SYSTEM, INCLUDING MONITOR, RECORDER, CAMERAS, EQUIPMENT UPS AND 500 FT. ROLL OF RG591 CABLE TO BE PROVIDED BY RACE TRAC AND INSTALLED BY THE RACE TRAC VENDER
2. SECURITY SYSTEM AND UPS TO BE LOCATED ON SHELVING AND CONNECTED AS SHOWN ON SHEET E600.
3. ALL SECURITY SYSTEM CABLES TO BE RUN OVERHEAD IN ACCESSIBLE CEILING SPACE (BY RACETRAC VENDOR).
4. COORDINATE ALL CAMERA LOCATIONS WITH RACE TRAC BEFORE INSTALLATION.
5. ELECTRICAL CONTRACTOR SHALL FIELD VERIFY ALL EQUIPMENT CONNECTION TYPES AND PROVIDE APPROPRIATE PLUG. CONTRACTOR IS RESPONSIBLE FOR MAKING ALL FINAL CONNECTIONS TO EQUIPMENT PROVIDED BY OTHERS
6. PROVIDE MANUFACTURE RECOMMENDED CABLING TO FUEL CANOPY SECURITY CAMERA. SEE ELECTRICAL SITE PLAN FOR LOCATION.
7. TWO CAT 5 CABLE WITH RJ-45 CONNECTORS IS TO BE PULLED FROM THE ATM TO THE DATA PANEL. ALL CAT 5 CABLE IS TO BE CLEARLY LABELED AT EACH END. ALL RJ-45 CONNECTORS ARE TO BE AT&T TYPE 110 TERMINATION SYSTEM.
8. LEVITON #47605-1W6 WALL PLATE WITH THE FOLLOWING "QUICKPORTS" CONNECTIONS:

   MAIN STORE PHONE #41106-VOICE

   FACILITY PHONE #41106-VOICE

   VEEDER ROOT #41108-DATA (RJ-45) WIRE STRAIGHT THROUGH & TERMINATE @ DATA PANEL.
   COMPUTER #41108-DATA (RJ-45) WIRE STRAIGHT THROUGH & TERMINATE @ DATA PANEL.

   SAFE #41008-DATA (RJ-45) WIRE STRAIGHT THROUGHOUT & TERMINATE @ DATA PANEL.

   LABEL ALL CONNECTIONS AND PLUG 6TH CONNECTOR OPENING (NO HAND WRITTEN LABELS).

SHEET KEYNOTES

1	OUTLETS LOCATED ABOVE CEILING FOR FUTURE WIRELESS ACCESS POINT.
2	MOUNT SECURITY CAMERA AT 12'-0".
3	PROVIDE MANUFACTURER RECOMMENDED CABLING BACK TO TELECOMMUNICATIONS CLOSET. SEE ARCHITECTURAL DRAWINGS FOR MOUNTING HEIGHT.
4	PROVIDE (2) CAT5 LINES FROM ATM TO TO THE TELEPHONE BOARD/FRAME RELAY ROUTER. INSTALL RJ11 CONNECTOR ON LINE TO TELEPHONE BOARD/RJ45 CONNECTOR TO ROUTER.
5	NOTE NOT USED.
6	4MP-OUTDOOR-FIXED-GC-ADR4701
7	NOTE NOT USED.
8	4MP-INDOOR-FIXED-GC-EFD4700
9	3MP-INDOOR-GC-AVD4710.
10	4MP-FIXED-GC-ABL4701
11	NOTE NOT USED.
12	EXTERIOR GRADE RECESSED SPEAKER.
13	NOTE NOT USED.
14	L.V.E.C SHALL PROVIDE (1) SPARE 3/4" CONDUIT WITH PULL-STRING.
15	NOTE NOT USED.

RaceTrac®
COPYRIGHT NOTICE
THESE PLANS ARE SUBJECT TO FEDERAL COPYRIGHT LAWS: ANY USE OF SAME WITHOUT THE EXPRESSED WRITTEN PERMISSION OF RACETRAC PETROLEUM, INC. IS PROHIBITED. 2016 RACETRAC PETROLEUM INC.

DESIGN PROFESSIONALS

GPD GROUP
Professional Corporation
520 S. MAIN STREET, STE 2531
AKRON, OH 44311

ISSUE/REVISION RECORD

DATE	DESCRIPTION
01/25/19	PERMIT SET
03/16/20	REFRESH TO 2020.0113

RaceTrac®
RACETRAC PETROLEUM, INC.
200 GALLERIA PARKWAY SOUTHEAST
SUITE 900
ATLANTA, GEORGIA 30339
(770) 431-7600

PROJECT NAME

HWY 316 @ 81

BETHLEHEM
GA 30620
839 LOGANVILLE HWY

RACETRAC STORE NUMBER

#1304

PROTOTYPE SERIES 5.5K 2.0

2018 LH MO 0405

PLAN MODIFICATION NOTICE

SPB NO. 0405 DATE 12/18/18

STANDARD PLAN BULLETINS (SPB) MODIFY THE PROTOTYPE SERIES SET NOTED ABOVE. THE LISTED SPB REPRESENTS THE LATEST MODIFICATION INCORPORATED TO THIS PROTOTYPE SERIES SET AT ORIGINAL RELEASE. THE ISSUE/ REVISION RECORD COLUMN ABOVE LISTS ANY REVISIONS OR SPB INCORPORATED IN THIS SET AFTER THE ORIGINAL RELEASE. CONTACT RACETRAC ENGINEERING AND CONSTRUCTION FOR ANY SUBSEQUENT BULLETINS NOT INCORPORATED HEREIN.

PROFESSIONAL SEAL

PROJECT NUMBER
2018157.19

SHEET TITLE

LOW VOLTAGE PLAN

SHEET NUMBER

E120