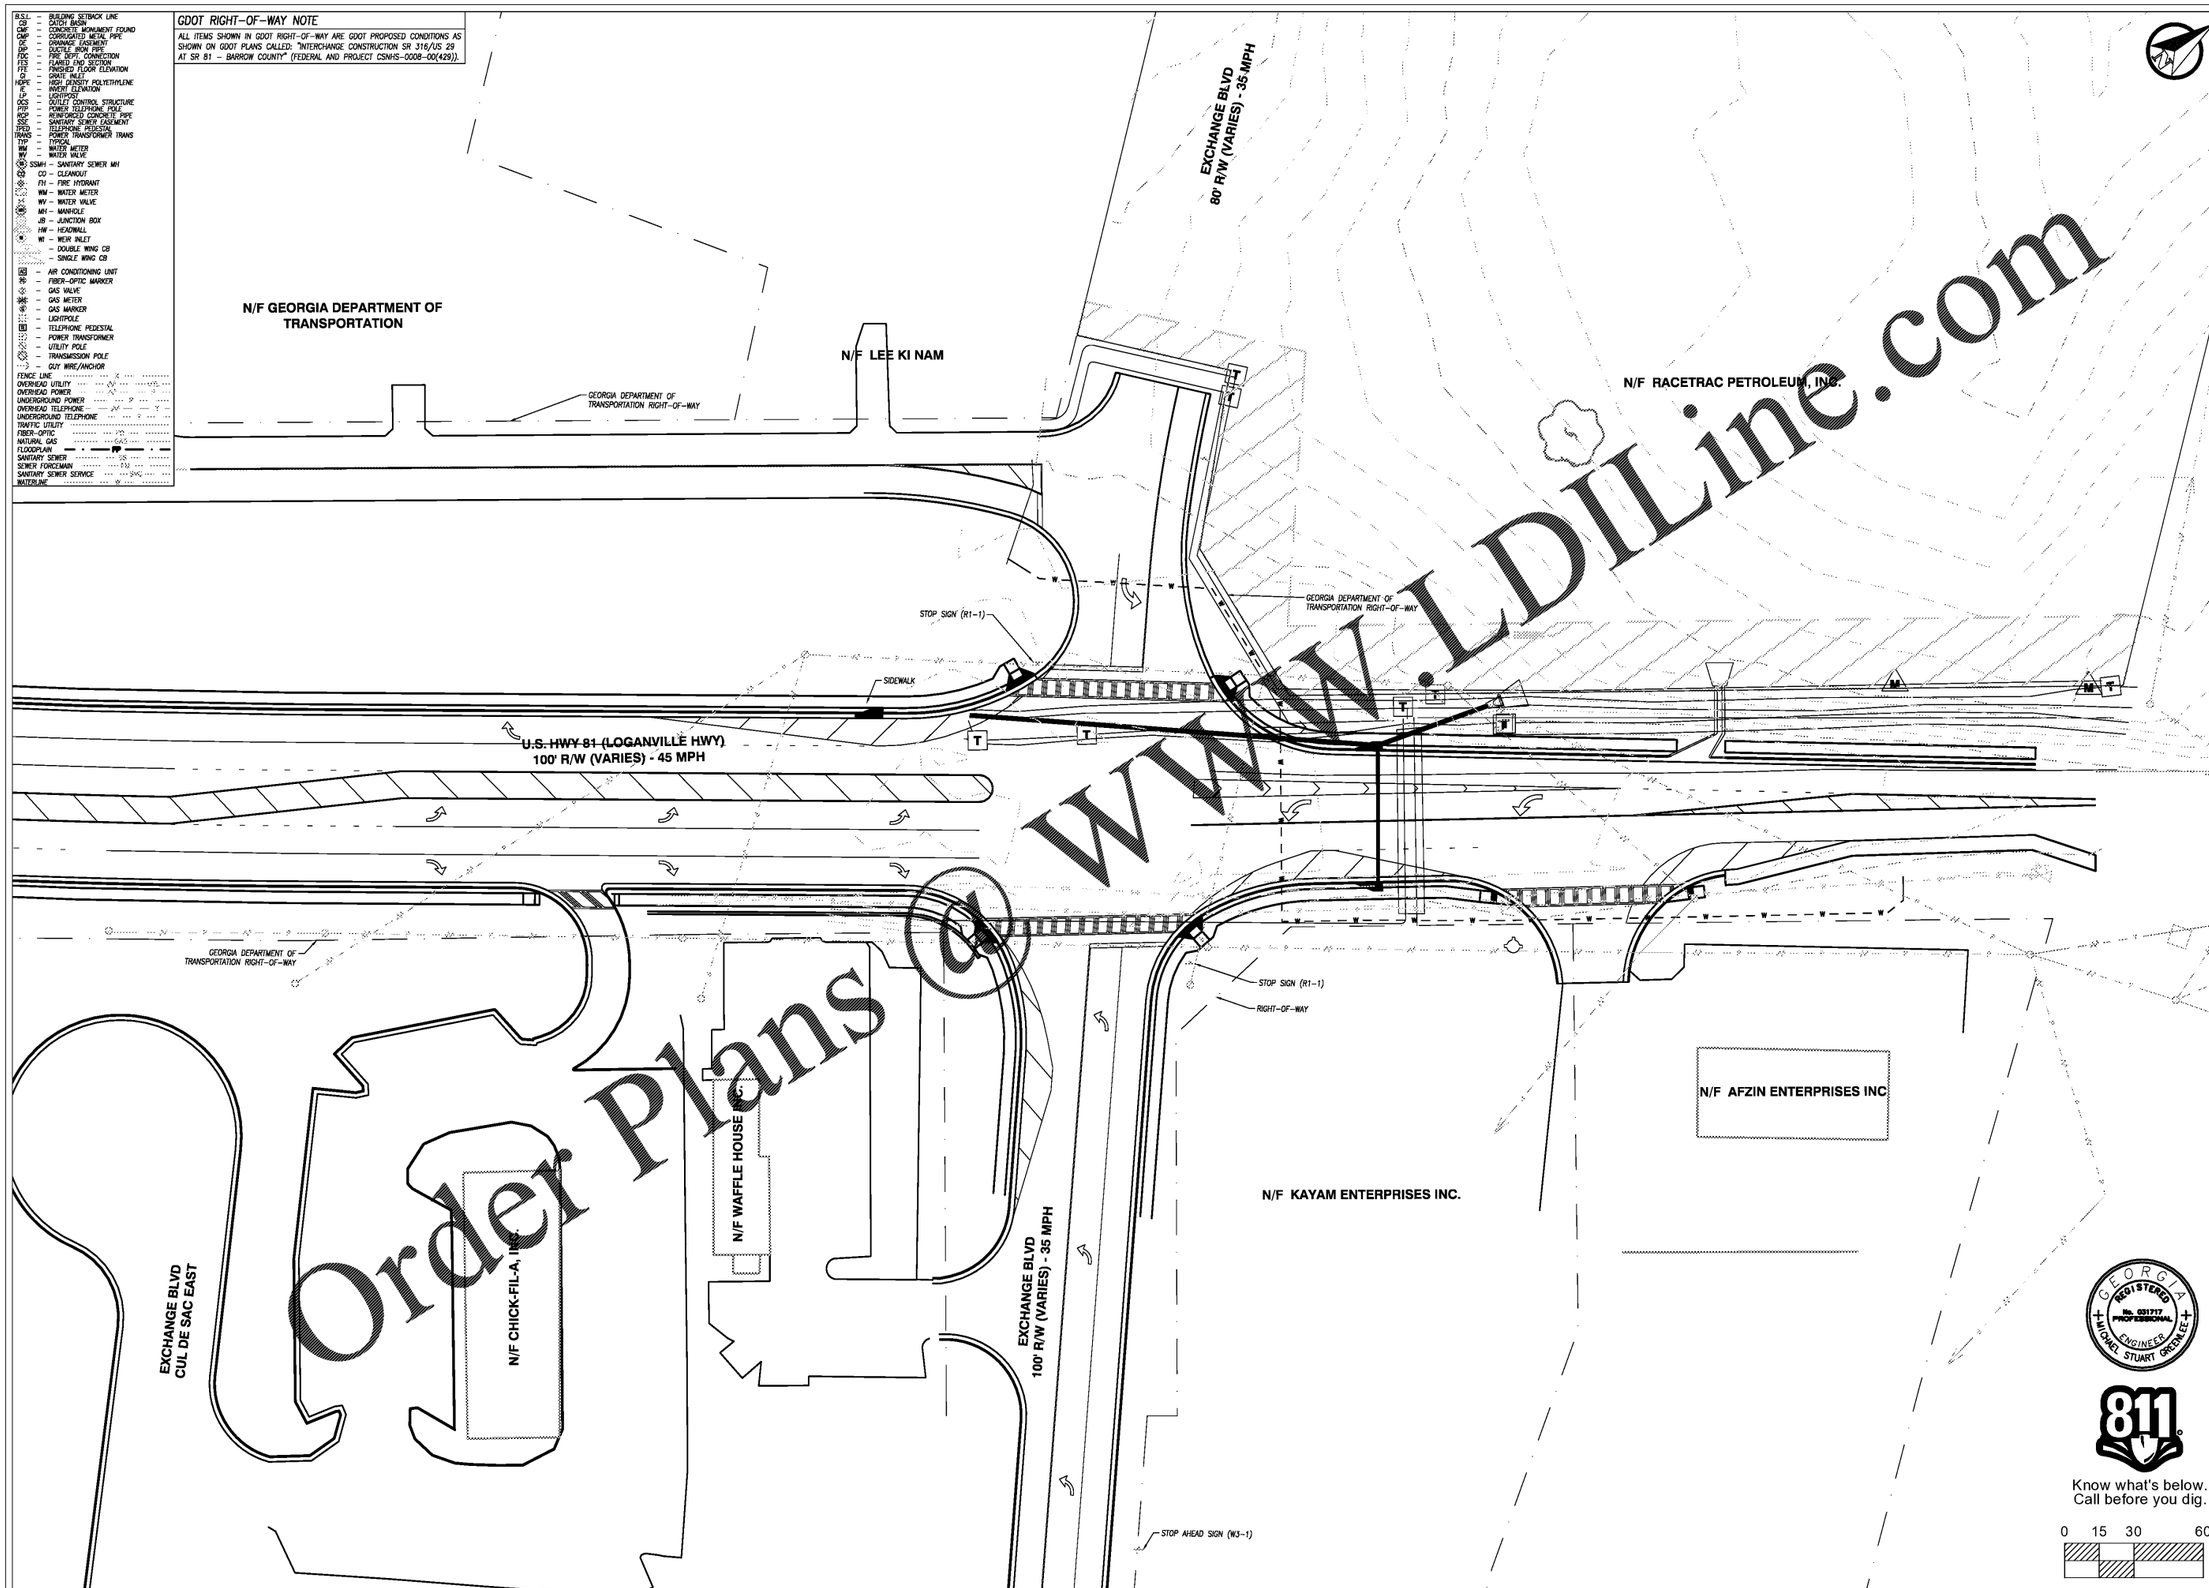

Order Plans @ WWW.LDILine.com

NO.	DATE
1	REVISIONS PER GDOT COMMENTS
	05/29/19

W&A Engineering
CIVIL ENGINEERING · LANDSCAPE ARCHITECTURE
SURVEYING · SOIL AND ENVIRONMENTAL CONSULTING
TRAFFIC ENGINEERING · ECONOMIC DEVELOPMENT

THESE PLANS ARE SUBJECT TO FEDERAL COPYRIGHT LAWS; ANY USE OF SAME WITHOUT THE EXPRESSED WRITTEN PERMISSION OF RACETRAC PETROLEUM, INC. IS PROHIBITED.

RaceTrac

RACETRAC PETROLEUM, INC.
200 GALLERIA PARKWAY SE
SUITE 900 ATLANTA, GA 30339
(770) 431-7600

EXISTING CONDITIONS

RACETRAC 316@81

839 Loganville Hwy
Bethlehem, Georgia
Barrow County

DRAWN-BY	AGRUNER
DATE	04.26.2019
SCALE	1" = 30'
DRAWING NAME: Traffic-17293.dwg	
SI-2	
SHEET NO.	VERSION