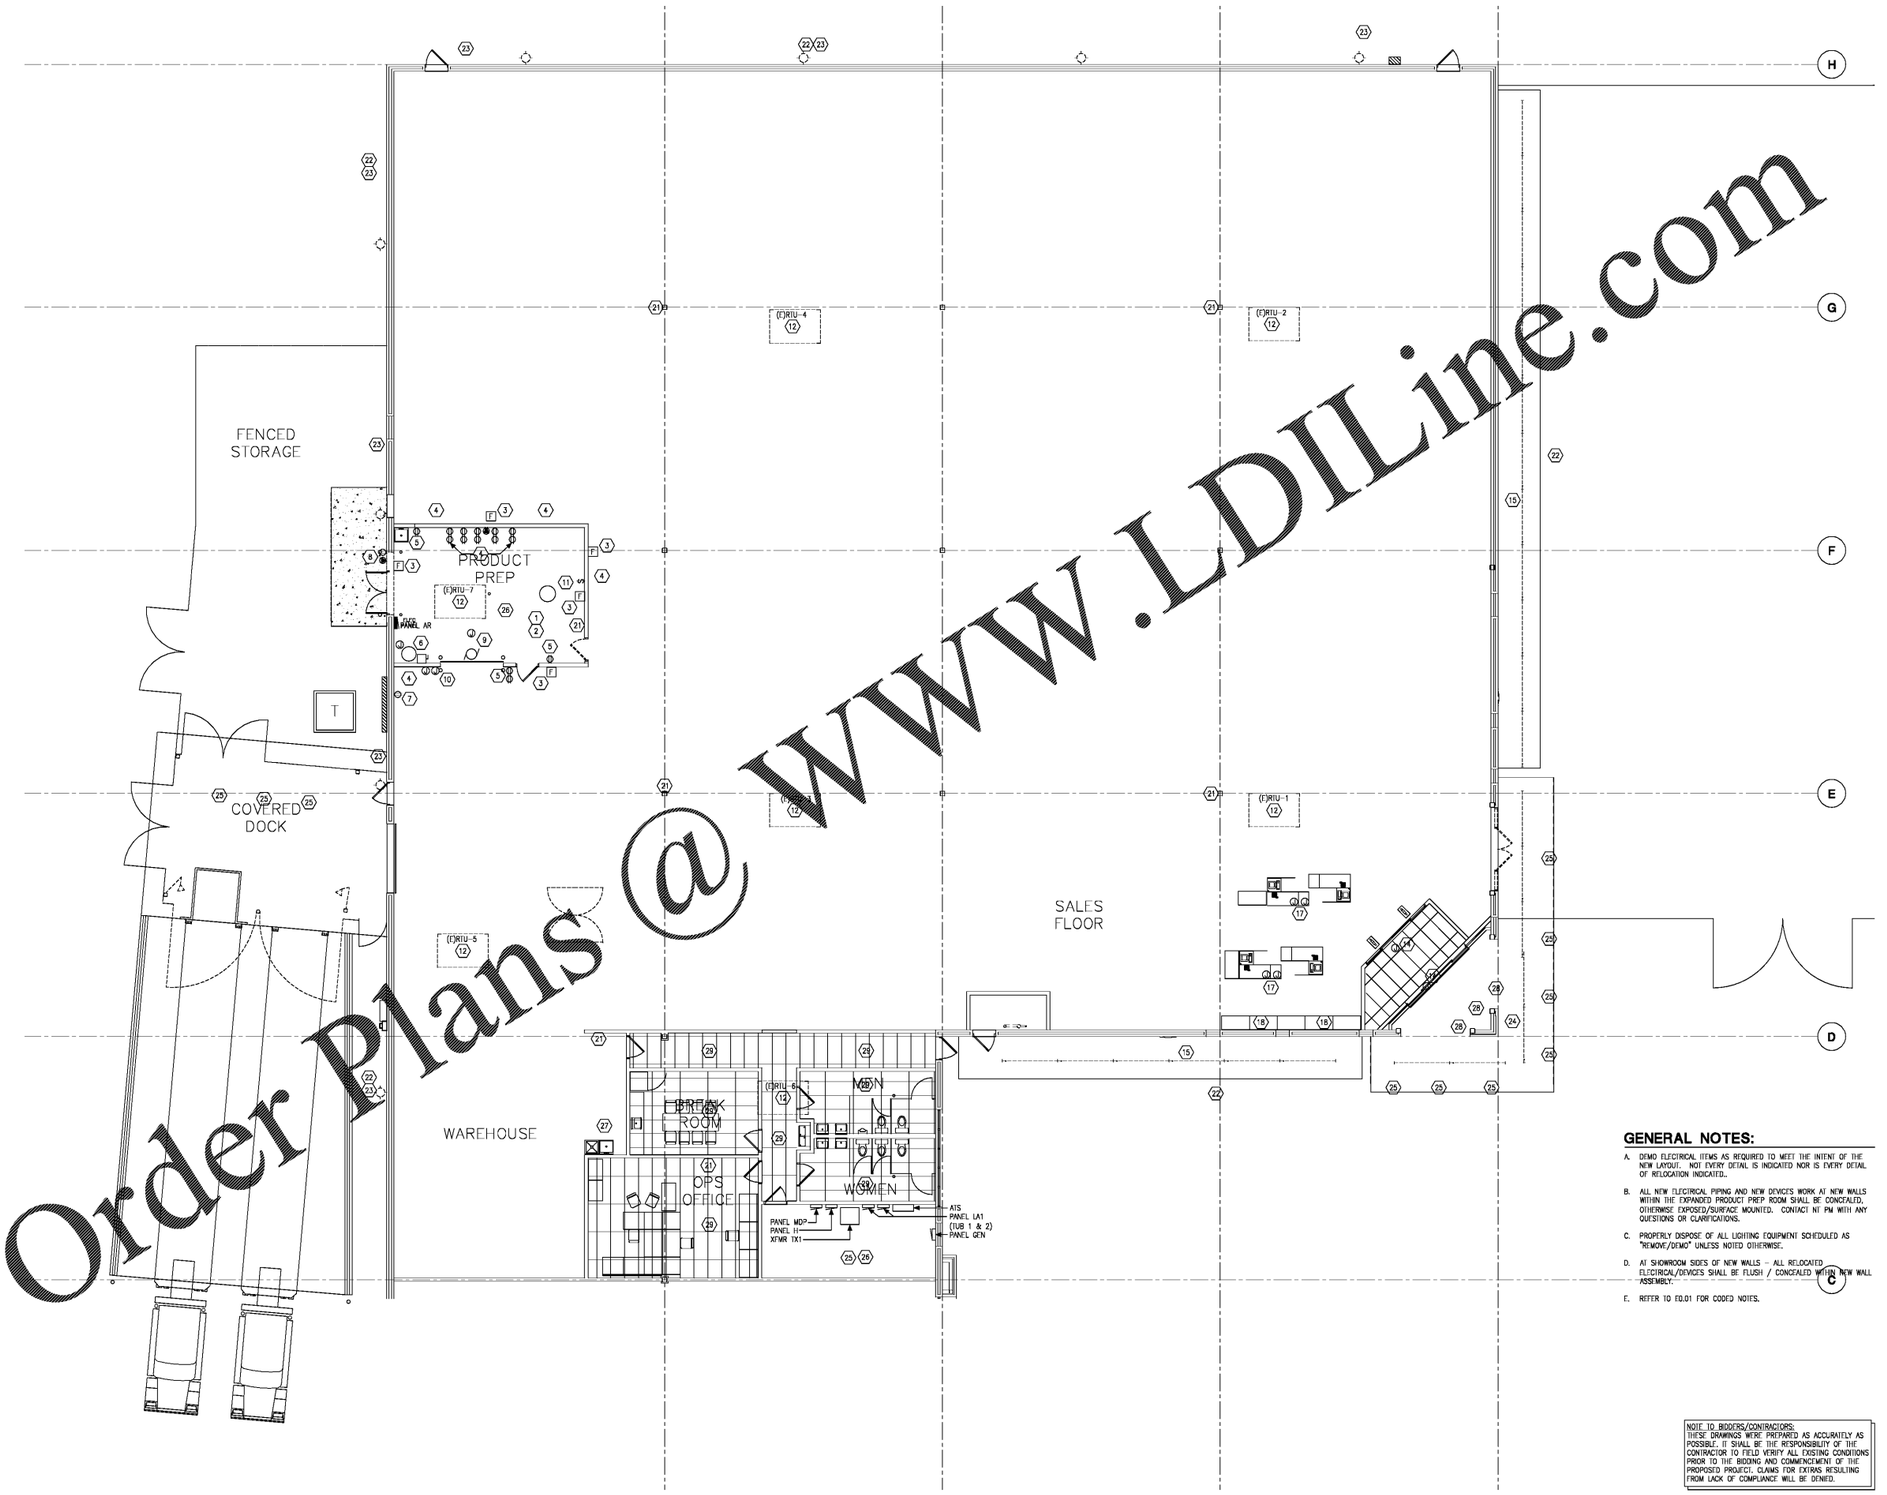

GENERAL NOTES:

A. DEMO ELECTRICAL ITEMS AS REQUIRED TO MEET THE INTENT OF THE NEW LAYOUT. NOT EVERY DETAIL IS INDICATED NOR IS EVERY DETAIL OF RELOCATION INDICATED..

B. ALL NEW ELECTRICAL PIPING AND NEW DEVICES WORK AT NEW WALLS WITHIN THE EXPANDED PRODUCT PREP ROOM SHALL BE CONCEALED, OTHERWISE EXPOSED/SURFACE MOUNTED. CONTACT NT PM WITH ANY QUESTIONS OR CLARIFICATIONS.

C. PROPERLY DISPOSE OF ALL LIGHTING EQUIPMENT SCHEDULED AS "REMOVE/DEMO" UNLESS NOTED OTHERWISE.

D. AT SHOWROOM SIDES OF NEW WALLS – ALL RELOCATED ELECTRICAL/DEVICES SHALL BE FLUSH / CONCEALED WITHIN NEW WALL ASSEMBLY.

E. REFER TO ED.01 FOR CODED NOTES.

NOTE TO BIDDERS/CONTRACTORS:
THESE DRAWINGS WERE PREPARED AS ACCURATELY AS POSSIBLE. IT SHALL BE THE RESPONSIBILITY OF THE CONTRACTOR TO FIELD VERIFY ALL EXISTING CONDITIONS PRIOR TO THE BIDDING AND COMMENCEMENT OF THE PROPOSED PROJECT. CLAIMS FOR EXTRAS RESULTING FROM LACK OF COMPLIANCE WILL BE DENIED.

Order Plans @ WWW.LDILine.com

MICHAEL CRISLIP ARCHITECT
25001 Emery Road, Suite 400
Cleveland, Ohio 44128
216.223.3200 cryscreative.com

Design and construction documents as instruments of service are given in confidence and remain the property of Michael Crislip, Architect. The use of this design and these construction documents for purposes other than the specific project named herein is strictly prohibited without expressed written consent of Michael Crislip, Architect.

NORTHERN TOOL + EQUIPMENT
9401 STATESVILLE ROAD
CHARLOTTE, NC 28269

Project No.:	17483
Drawn By:	CGB
Date 03-06-20	Issue For Construction Only

ED1.00

DEMO POWER PLAN