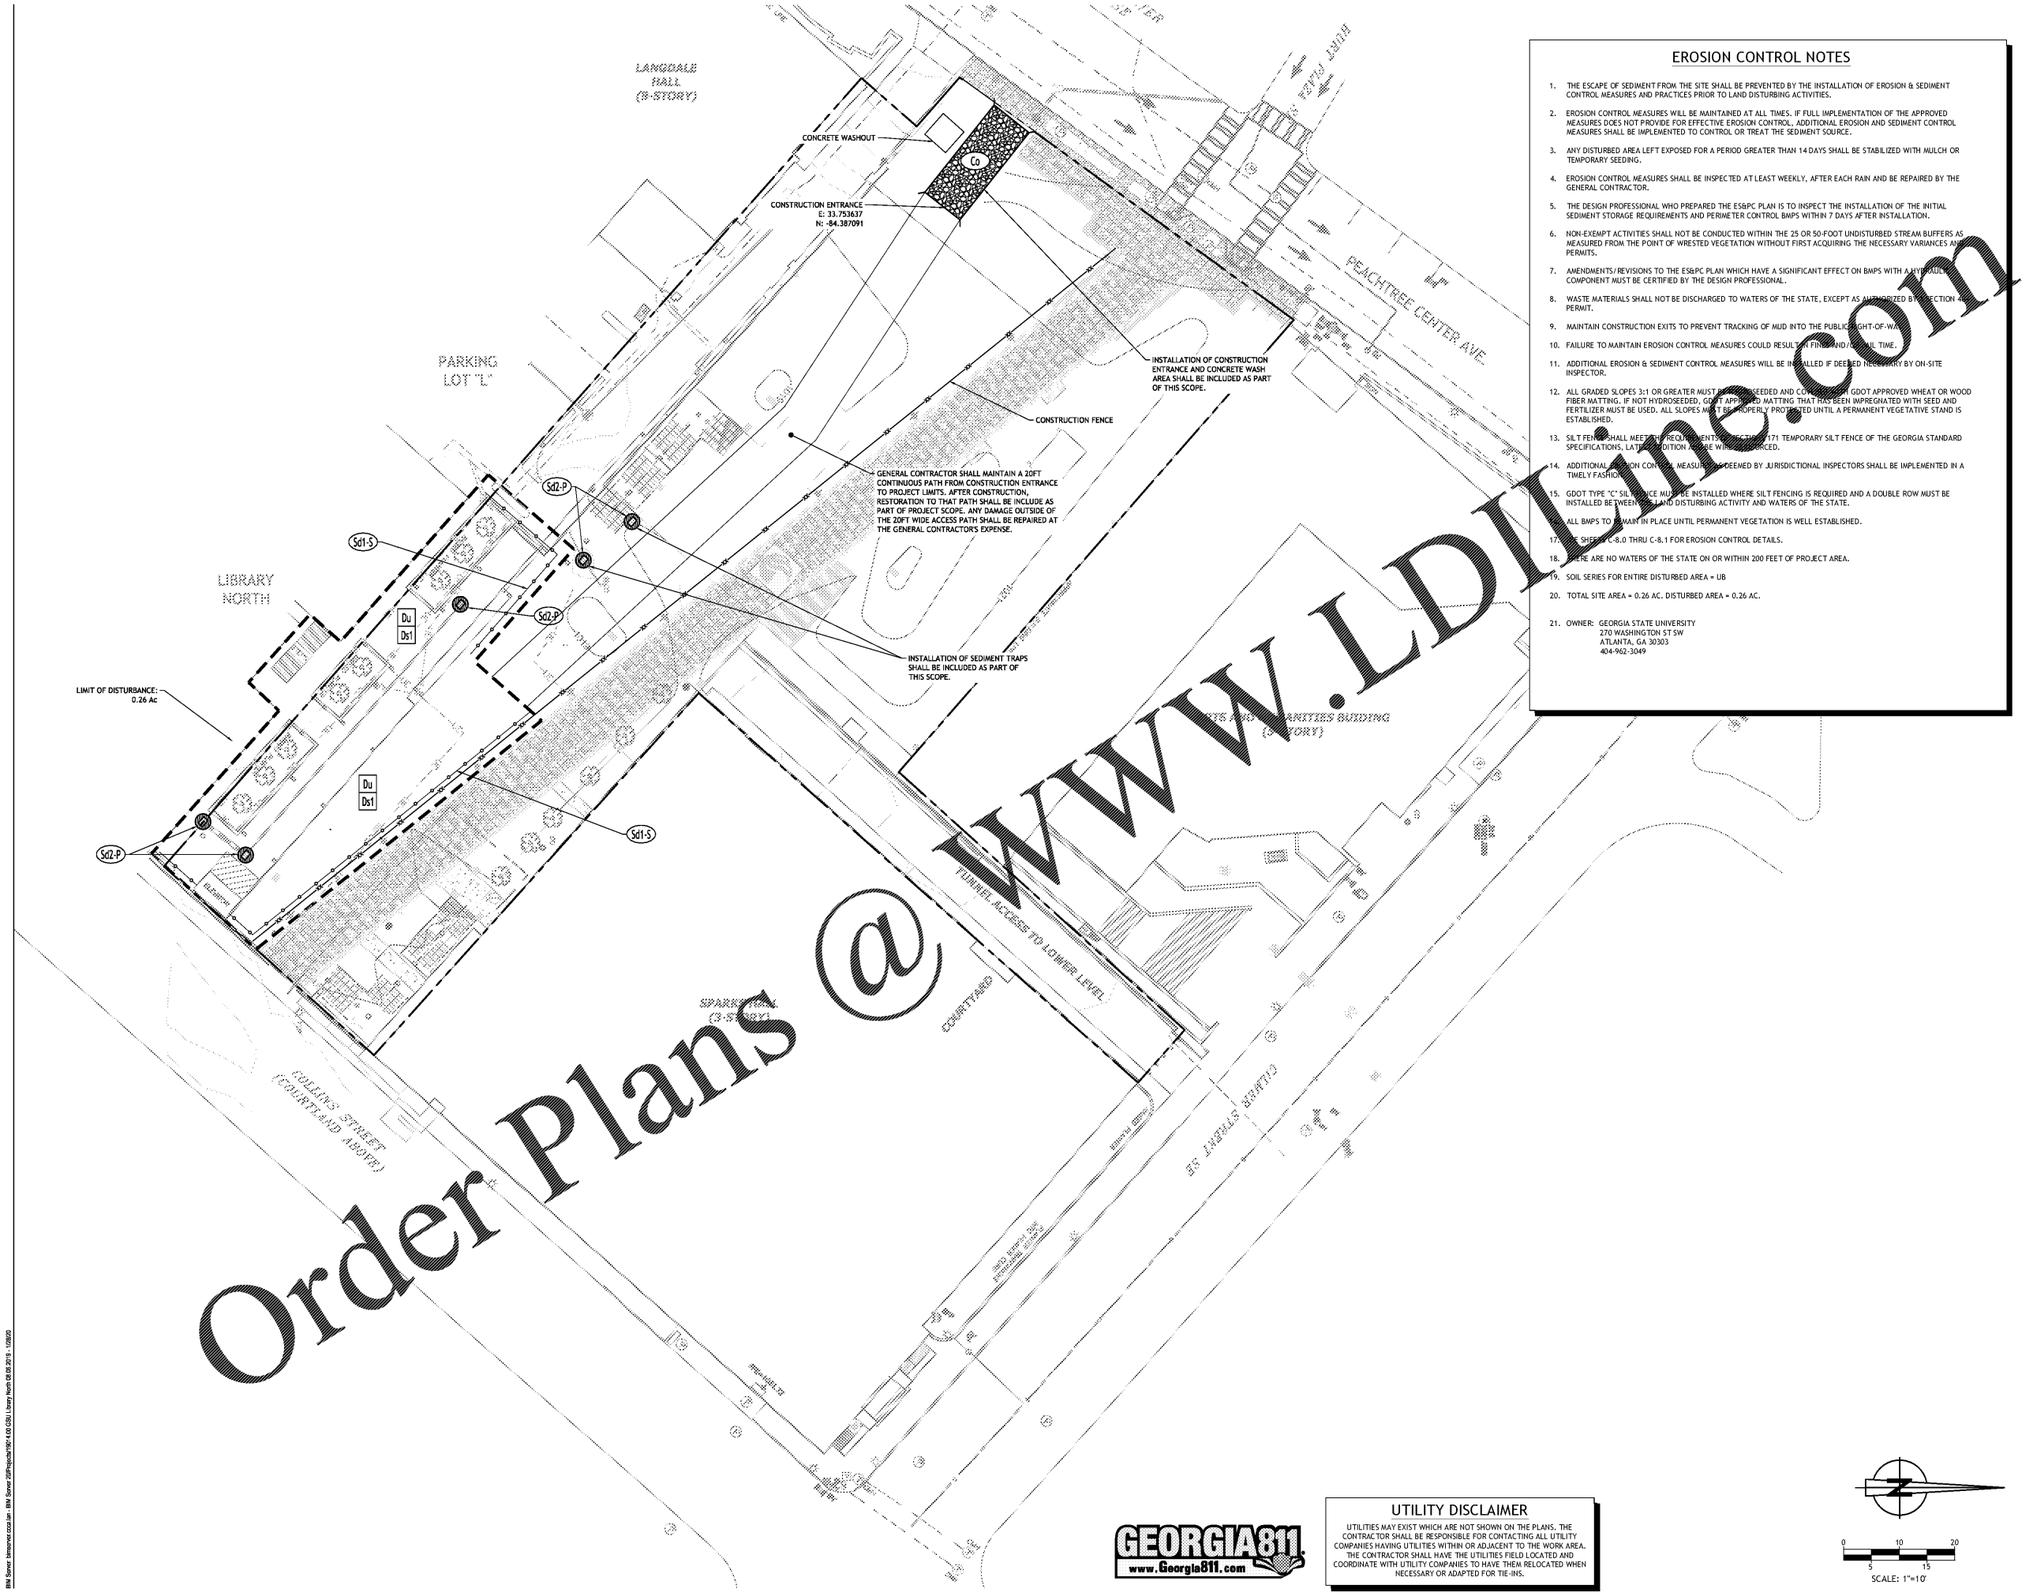

EROSION CONTROL NOTES

1. THE ESCAPE OF SEDIMENT FROM THE SITE SHALL BE PREVENTED BY THE INSTALLATION OF EROSION & SEDIMENT CONTROL MEASURES AND PRACTICES PRIOR TO LAND DISTURBING ACTIVITIES.
2. EROSION CONTROL MEASURES WILL BE MAINTAINED AT ALL TIMES. IF FULL IMPLEMENTATION OF THE APPROVED MEASURES DOES NOT PROVIDE FOR EFFECTIVE EROSION CONTROL, ADDITIONAL EROSION AND SEDIMENT CONTROL MEASURES SHALL BE IMPLEMENTED TO CONTROL OR TREAT THE SEDIMENT SOURCE.
3. ANY DISTURBED AREA LEFT EXPOSED FOR A PERIOD GREATER THAN 14 DAYS SHALL BE STABILIZED WITH MULCH OR TEMPORARY SEEDING.
4. EROSION CONTROL MEASURES SHALL BE INSPECTED AT LEAST WEEKLY, AFTER EACH RAIN AND BE REPAIRED BY THE GENERAL CONTRACTOR.
5. THE DESIGN PROFESSIONAL WHO PREPARED THE ESD/PC PLAN IS TO INSPECT THE INSTALLATION OF THE INITIAL SEDIMENT STORAGE REQUIREMENTS AND PERIMETER CONTROL BMPS WITHIN 7 DAYS AFTER INSTALLATION.
6. NON-EXEMPT ACTIVITIES SHALL NOT BE CONDUCTED WITHIN THE 25 OR 50-FOOT UNDISTURBED STREAM BUFFERS AS MEASURED FROM THE POINT OF WRESTED VEGETATION WITHOUT FIRST ACQUIRING THE NECESSARY VARIANCES AND PERMITS.
7. AMENDMENTS/REVISIONS TO THE ESD/PC PLAN WHICH HAVE A SIGNIFICANT EFFECT ON BMPS WITH A HYDRAULIC COMPONENT MUST BE CERTIFIED BY THE DESIGN PROFESSIONAL.
8. WASTE MATERIALS SHALL NOT BE DISCHARGED TO WATERS OF THE STATE, EXCEPT AS AUTHORIZED BY A SECTION 40 PERMIT.
9. MAINTAIN CONSTRUCTION EXITS TO PREVENT TRACKING OF MUD INTO THE PUBLIC RIGHT-OF-WAY.
10. FAILURE TO MAINTAIN EROSION CONTROL MEASURES COULD RESULT IN FINES AND/OR STOP WORK TIME.
11. ADDITIONAL EROSION & SEDIMENT CONTROL MEASURES WILL BE INSTALLED IF DEEMED NECESSARY BY ON-SITE INSPECTOR.
12. ALL GRADED SLOPES 3:1 OR GREATER MUST BE HYDROSEEDED AND COVERED WITH GDOT APPROVED WHEAT OR WOOD FIBER MATTING. IF NOT HYDROSEEDED, GDOT APPROVED MATTING THAT HAS BEEN IMPREGNATED WITH SEED AND FERTILIZER MUST BE USED. ALL SLOPES MUST BE PROPERLY PROTECTED UNTIL A PERMANENT VEGETATIVE STAND IS ESTABLISHED.
13. SILT FENCE SHALL MEET THE REQUIREMENTS OF SECTION 171 TEMPORARY SILT FENCE OF THE GEORGIA STANDARD SPECIFICATIONS, LATEST EDITION AND BE WIRE REINFORCED.
14. ADDITIONAL EROSION CONTROL MEASURES DEEMED BY JURISDICTIONAL INSPECTORS SHALL BE IMPLEMENTED IN A TIMELY FASHION.
15. GDOT TYPE "C" SILT FENCE MUST BE INSTALLED WHERE SILT FENCING IS REQUIRED AND A DOUBLE ROW MUST BE INSTALLED BETWEEN STATE AND DISTURBING ACTIVITY AND WATERS OF THE STATE.
16. ALL BMPS TO REMAIN IN PLACE UNTIL PERMANENT VEGETATION IS WELL ESTABLISHED.
17. REFER TO C-8.0 THRU C-8.1 FOR EROSION CONTROL DETAILS.
18. THERE ARE NO WATERS OF THE STATE ON OR WITHIN 200 FEET OF PROJECT AREA.
19. SOIL SERIES FOR ENTIRE DISTURBED AREA = UB
20. TOTAL SITE AREA = 0.26 AC. DISTURBED AREA = 0.26 AC.
21. OWNER: GEORGIA STATE UNIVERSITY
270 WASHINGTON ST SW
ATLANTA, GA 30303
404-962-3049

Order Plans @ WWW.LDINC.com

GEORGIA811
www.Georgia811.com

UTILITY DISCLAIMER

UTILITIES MAY EXIST WHICH ARE NOT SHOWN ON THE PLANS. THE CONTRACTOR SHALL BE RESPONSIBLE FOR CONTACTING ALL UTILITY COMPANIES HAVING UTILITIES WITHIN OR ADJACENT TO THE WORK AREA. THE CONTRACTOR SHALL HAVE THE UTILITIES FIELD LOCATED AND COORDINATE WITH UTILITY COMPANIES TO HAVE THEM RELOCATED WHEN NECESSARY OR ADAPTED FOR TIE-INS.

0 10 20
5 15
SCALE: 1"=10'

Georgia State University

GSU LIBRARY NORTH ADDITION & RENOVATION

100 Decatur St. SE
Atlanta, GA 30303

PROJECT NUMBER
19014.00

GEORGIA REGISTERED PROFESSIONAL LANDSCAPE ARCHITECT No. 001213000 4/29/2020

THIS DRAWING IS THE EXCLUSIVE PROPERTY OF THE ARCHITECTS AND MAY NOT BE REPRODUCED OR USED WITHOUT THEIR WRITTEN AUTHORIZATION AND PERMISSION.

COPYRIGHT © 2020 DOLLINS COOPER CARUSI ARCHITECTS, INC.

RELEASED FOR CONSTRUCTION

SCHEMATIC DESIGN	10.16.2019
DESIGN DEVELOPMENT	12.09.2019
50% CONSTRUCTION DOCUMENTS	02.25.2020
90% CONSTRUCTION DOCUMENTS	03.17.2020
ISSUED FOR STATE FIRE MARSHALL REVIEW	04.02.2020
BID DOCUMENTS	04.16.2020
100%CD, BID DOCUMENTS	04.29.2020

GSU PROJECT NUMBER
0004-057-19

NOTE: READ THE SPECIFICATIONS
THIS SET OF DRAWINGS AND SPECIFICATIONS DEFINE PROJECT SCOPE AND CONTRACT REQUIREMENTS. INDIVIDUAL SHEETS SEPARATED FROM THIS SET MAY NOT ADEQUATELY REFLECT ALL INFORMATION NEEDED TO BUTTRULY CONVEY CERTAIN ITEMS. DO NOT SEPARATE THIS SET OF DRAWINGS INTO INDIVIDUAL SHEETS.

SHEET TITLE
E&SC-INITIAL PHASE

C-7.1

IBM Server: bimserver.ccci.com - IBM Server: /GP/Projects/PRO 4 GSU / Library North 05.05.2015 - 1/28/20