KEYNOTES

6.27	48" HIGH WAINSCOT WITH OUTSIDE CORNER TRIM
10.44	PROVIDE TACTILE "EXIT" SIGN. REF A8

SHEET NOTES

1. REF N1 FOR FINISH KEY.
2. PAINT STRUCTURE AS INDICATED ON 1-A3 AND PAINT GYP BOARD WALLS TO 6" BEHIND TOP AND SIDES OF REFRIGERATED CASES.
3. NOT USED.

SGA Design Group, P.C.
1437 South Boulder, Suite 1650
Tulsa, Oklahoma 74119-3605
p: 918.587.8600
f: 918.587.8601
www.sgadesigngroup.com

STIPULATION FOR REUSE
THESE DRAWINGS AND SPECIFICATIONS ARE THE PROPERTY AND COPYRIGHT INFORMATION OF SGA DESIGN GROUP P.C. AND ARE NOT TO BE USED IN WHOLE OR IN PART FOR ANY PROJECT OTHER THAN THE SPECIFIC PROJECT FOR WHICH THEY HAVE BEEN PREPARED AND DEVELOPED WITHOUT THE WRITTEN CONSENT OF SGA DESIGN GROUP P.C. ANY REUSE WITHOUT SUCH CONSENT SHALL BE AT THE RECIPIENT'S SOLE RISK AND WITHOUT LIABILITY TO SGA DESIGN GROUP P.C.

CONSULTANTS

Walmart
COLUMBIA, SC
STORE NO. 1339-233
2020 GENERAL REMODEL
JOB NUMBER: 1952012 PROTO: 268 PROTO SC

ISSUE BLOCK

CHECKED BY:	AVT/RO
DRAWN BY	SR
PROTO CYCLE	01/31/20
DOCUMENT DATE:	03/09/20

THE RECORD COPY OF THIS DRAWING IS ON FILE AT THE OFFICES OF SGA DESIGN GROUP.
THIS ELECTRONIC DOCUMENT IS PROVIDED FOR THE PURPOSE OF REFERENCE ONLY. SGA DESIGN GROUP P.C. ACCEPTS NO RESPONSIBILITY FOR DAMAGES, IF ANY, SUFFERED BY ANY PARTY OTHER THAN THE ONE WITH WHOM IT CONTRACTED. THIS DRAWING SHALL NOT BE CONSIDERED FINAL OR COMPLETE UNLESS IT IS SIGNED AND SEALED BY THE ARCHITECT.

ENLARGED PLANS ELEVATIONS AND DETAILS

SHEET: A5

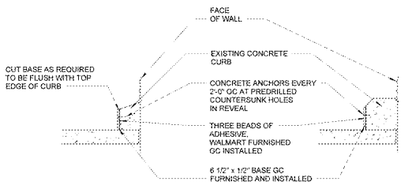

8 VESTIBULE CART CURB
3/4" = 1'-0"

REMOVE INTERIOR TENANT SIGNAGE AS INDICATED BELOW

ALL TENANT SPACES(EXCLUDING SUBWAY)-
- REMOVE ALL SIGNS INCLUDING LIT SIGNS AND RETURN TO TENANT.
- REMOVE ALL WALLPAPER AND/OR ORNAMENTS ON THE BULKHEAD AND WALL BELOW UNO
- THE ELECTRICAL FOR REMOVED LIT SIGNS TO BE TERMINATED BACK TO NEAREST JUNCTION BOX
- PATCH, REPAIR AND PAINT BULKHEAD WALL AT REMOVED SIGN AND ASSOCIATED ELECTRICAL, WALLPAPER AND/OR ORNAMENTATION TO MATCH ADJACENT CONSTRUCTION AND FINISHES.
- BLACK FOAM BACKER PANEL FOAM LETTERS WILL BE USED FOR ALL NON-FULL SERVICE FOOD TENANTS SIGN CAN HAVE BRANDED COLORS IN THE LOGO AND LETTERS.

SUBWAY -
- EXISTING LIT SIGNS ON LOWER BULKHEADS AND AWNINGS TO REMAIN. DO NOT REMOVE. PAINT AROUND THE SIGN. TREAT TENANTS(I.E. PRETZEL COMPANIES) THAT ARE OCCUPYING FULL SERVICE FOOD TENANT SPACES MAY CONTINUE TO USE LIT SIGNAGE
- LIT SIGNAGE CAN HAVE THE TENANT BRANDED BULKHEAD WITH THE EXCEPTION OF WALMART BLUE OR KNOCKOUT ORANGE. USE OF WALMART BLUE AND KNOCKOUT ORANGE ACCENTS WILL REQUIRE APPROVAL BY WALMART SERVICES.
- IF BACKER PANEL IS BEING USED FOR SIGNAGE IT WILL BE CHANGED TO BLACK
- PATCH, REPAIR AND PAINT BULKHEAD WALL AT REMOVED ELECTRICAL, WALLPAPER AND/OR ORNAMENTATION TO MATCH ADJACENT CONSTRUCTION AND FINISHES. THE ELECTRICAL FOR REMOVED LIT SIGNS TO BE TERMINATED BACK TO NEAREST JUNCTION BOX.

WALMART OWNED TENANT SIGNS AND ORNAMENTS ARE TO BE RETURNED TO THE FIELD PROJECT SUPERVISOR. THIRD-PARTY TENANT SIGNS AND ORNAMENTS AE TO BE RETURNED TO HE TENANT IF A THIRD-PARTY TENANT REQUESTS THEIR SIGN, WALLPAPER OR ORNAMENTATION NOT BE REMOVED, CONTACT THE WALMART CONSTRUCTION MANAGER

PROVIDE CONTINUOUS CLEAN TRANSITIONS BETWEEN PAINT COLORS

COORDINATE WITH WM CONSTRUCTION MANAGER AND STORE MANAGER FOR PAINTING AROUND OR PAINTING OVER SCHOOL GRAPHICS AND/OR MURAL

PAINT ALL TRIM ABOVE TENANT WALL OPENINGS TO MATCH ADJACENT WALL FINISH

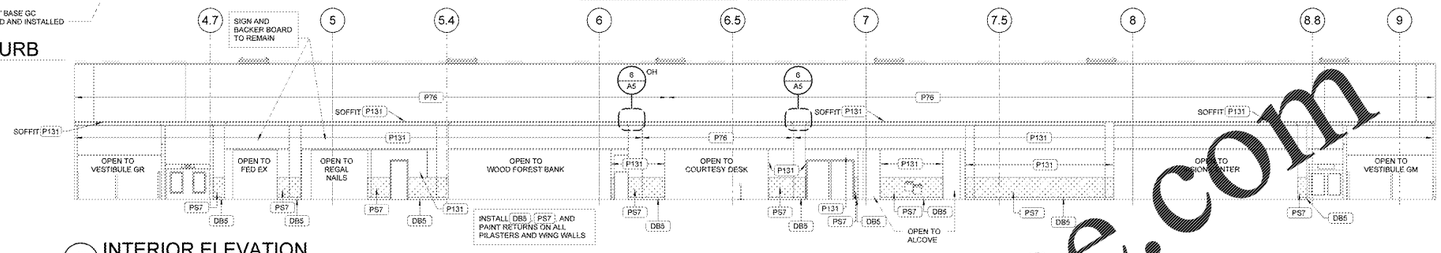

7 INTERIOR ELEVATION
1" = 10'-0"

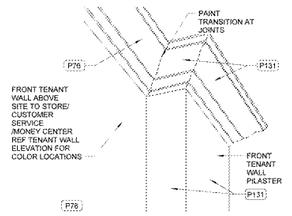

6 CORNICE PAINT DETAIL
1" = 1'-0"

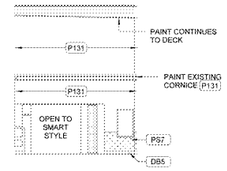

5 TENANT SPACE INTERIOR ELEVATION
1" = 10'-0"

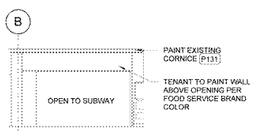

4 FOOD SERVICE INTERIOR ELEVATION
1" = 10'-0"

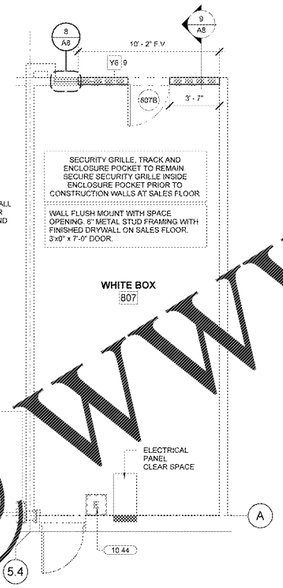

3 WHITE BOX PLAN
1/4" = 1'-0"

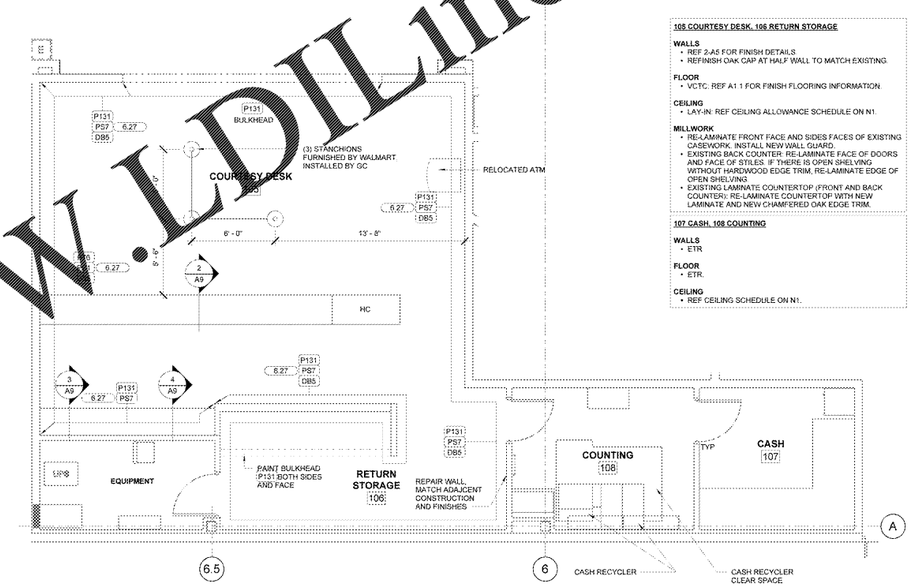

2 ENLARGED COURTESY DESK PLAN
1/4" = 1'-0"

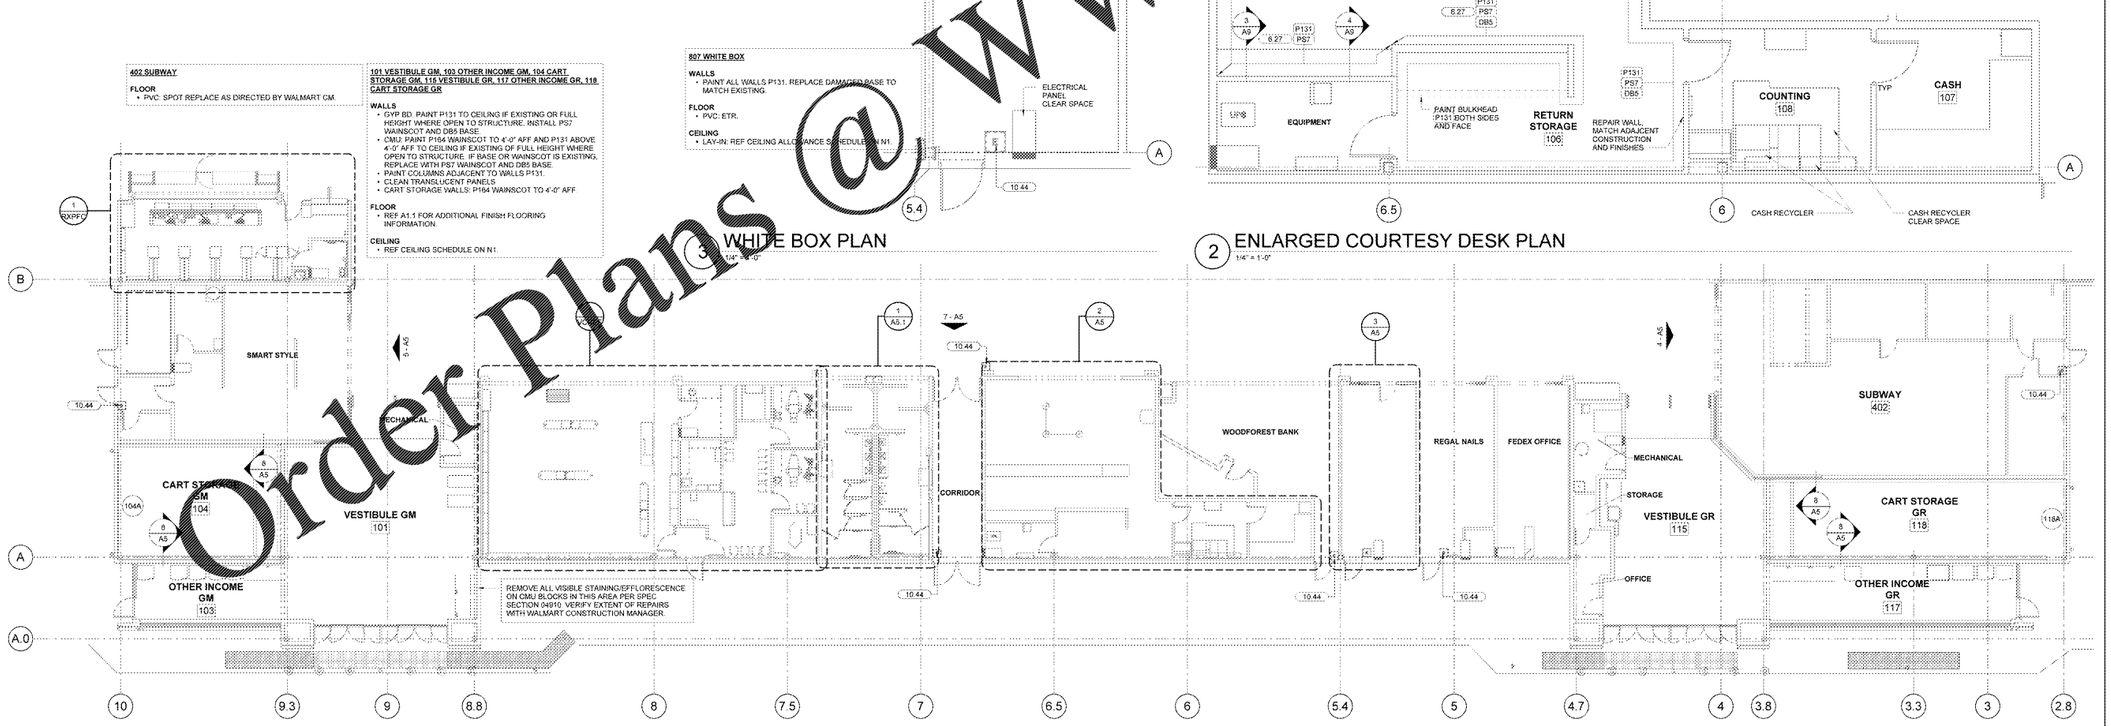

1 FRONT TENANT WALL FLOOR PLAN
1" = 10'-0"

Order Plans @ WWW.LDILine.com