MATERIAL KEY

MARK	FINISH	COLOR	DESCRIPTION	PROVIDED BY
B6	PLASTIC BASE	BLACK	PARKLAND PLASTIC 6"x1/4" DURA-TUFF BASE	REF SPECS
VB1	VINYL BASE	STANDARD BLACK	JOHNSONITE 4"x1/8" VINYL (CB)	GC
TS1	ALUMINUM	---	NATN'L GUARD PRODUCTS #8132 2" TRANSITION STRIP	GC
---	POLYMER SPONGE	GRAY	RANCO INDUSTRIES. INC #TT-R24, ANTI-FATIGUE MAT	WM
---	PLASTIC	GRAY	NEWELL RUBBERMAID #RUB2957 TRASH CAN	WM
---	---	BLACK	LAVI INDUSTRIES #50-3000A/WB/BK 7' BELT STANCHION	WM
---	---	BLACK	LAVI INDUSTRIES #50-1130F7/UMB 7"x11" SIGN FRAME	WM
EN1	---	BLACK	LAVI INDUSTRIES #SP15-1130V-BK-S ENTER SIGN	WM
EX1	---	BLACK	LAVI INDUSTRIES #SP09-1130V-BK-S EXIT SIGN	WM
---	---	BLACK	LAVI INDUSTRIES #SP- -1130V-BK-S EXPRESS SIGN	WM

SHEET NOTES

1. ALL SIGNAGE DISPLAYS AND BROCHURE HOLDERS BY OTHERS. INSTALLED BY THIRD PARTY.
2. CONTRACTOR TO COORDINATE ANY DISRUPTION TO STORE WITH WALMART STORE MANAGER.
3. CASHWRAP MILLWORK IS EQUIPPED WITH HANDICAP ACCESSIBLE WRITING SURFACE AT 34" AFF
4. EQUIPMENT (MILLWORK, STANCHIONS) SUPPLIED BY WALMART INSTALLED BY GC
5. COORDINATE FINAL LAYOUT WITH STORE SETUP MANAGER
6. ALL ITEMS SUPPLIED AND INSTALLED BY GENERAL CONTRACTOR (GC) UNLESS NOTED OTHERWISE

SGA Design Group, P.C.
1437 South Boulder, Suite 1650
Tulsa, Oklahoma 74119-3605
p: 918.587.8600
f: 918.587.8601
www.sgadesigngroup.com

STIPULATION FOR REUSE
THE RECORD COPY OF THIS DRAWING IS ON FILE AT THE OFFICES OF SGA DESIGN GROUP. THIS ELECTRONIC DOCUMENT IS PROVIDED FOR THE PURPOSE OF REVIEW ONLY. ALTERATION, CHANGE, REDACTION, ALLOCATION AND/OR MARKING SHALL NOT BE CONSIDERED FINAL OR COMPLETE UNLESS IT IS SIGNED AND SEALED BY THE ARCHITECT.

CONSULTANTS

Walmart
COLUMBIA, SC
STORE NO.: 1339-233
2020 GENERAL REMODEL
JOB NUMBER: 1952012 PROTO: 268 PROTO SC

ISSUE BLOCK

CHECKED BY:	AVT/RO
DRAWN BY:	SR
PROTO CYCLE:	01/31/20
DOCUMENT DATE:	03/09/20

THE RECORD COPY OF THIS DRAWING IS ON FILE AT THE OFFICES OF SGA DESIGN GROUP. THIS ELECTRONIC DOCUMENT IS PROVIDED FOR THE PURPOSE OF REVIEW ONLY. ALTERATION, CHANGE, REDACTION, ALLOCATION AND/OR MARKING SHALL NOT BE CONSIDERED FINAL OR COMPLETE UNLESS IT IS SIGNED AND SEALED BY THE ARCHITECT.

MONEYCENTER FLOOR PLAN, DETAILS AND SCHEDULES

SHEET: MC1

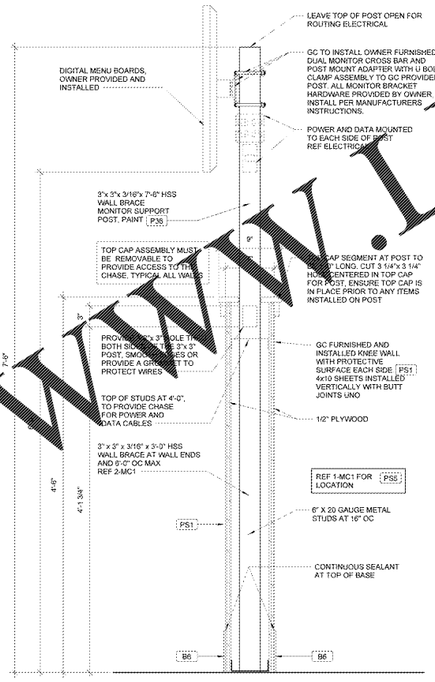

5 KNEE WALL SECTION AT MONITOR
1 1/2" = 1'-0"

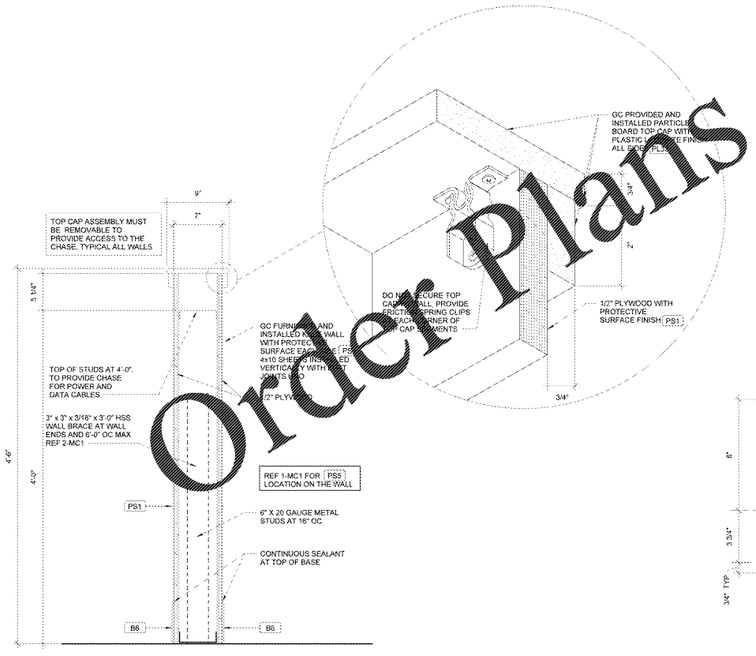

4 CHASE WALL SECTION
1 1/2" = 1'-0"

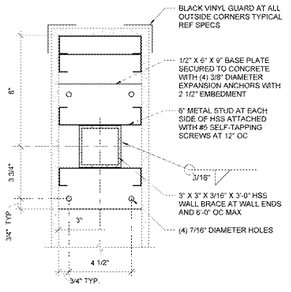

3 PLAN AT KNEE WALL
3" = 1'-0"

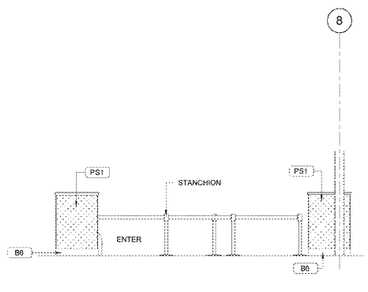

2 MONEYCENTER ELEVATION
1/4" = 1'-0"

806 MONEY CENTER

WALLS
- INSTAL PROTECTION SURFACE PS1 ON ALL WALLS. UNO. INSTALL BLACK CORNER GUARDS AT ALL OUTSIDE CORNERS. REF SPECS.
- INSTALL PLASTIC BASE B6 ON ALL SIDES OF CHASE WALLS.

FLOOR
- EC. REF A1.1 FOR ADDITIONAL FLOOR FINISH INFORMATION.

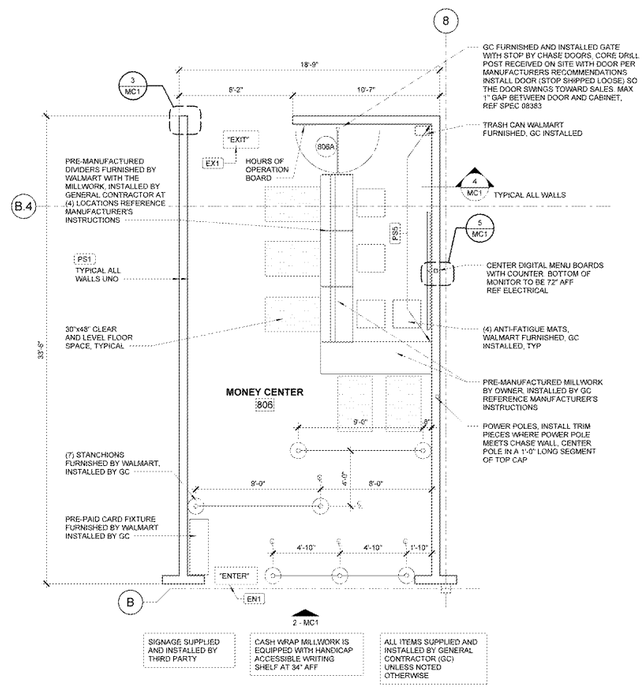

1 MONEY CENTER FLOOR PLAN
1/4" = 1'-0"

Order Plans @ WWW.LDILine.com

3/2/2020 4:17:00 PM
C:\Revit Projects\Proto\268_SC 1952012_Proto_Central_Sheets\Proto_268_SC_1952012_Proto_Central_MC1.rvt