KEYNOTES

15.401	CONNECT TO NEAREST DOMESTIC COLD WATER PIPE OF EQUAL OR LARGER SIZE. VERIFY SIZE AND LOCATION AT SITE. PROVIDE SHUT-OFF VALVE IN NEW PIPE AT POINT OF CONNECTION
15.402	CONNECT TO EXISTING HOT WATER PIPE OF EQUAL OR LARGER SIZE. VERIFY SIZE AND LOCATION AT SITE. PROVIDE SHUT-OFF VALVE IN NEW PIPE AT POINT OF CONNECTION
15.403	CONNECT TO EXISTING SANITARY PIPE OF EQUAL OR LARGER SIZE. VERIFY SIZE, LOCATION, ELEVATION, AND FLOW DIRECTION AT SITE.
15.404	CONNECT TO EXISTING VENT PIPE OF EQUAL OR LARGER SIZE. VERIFY SIZE AND LOCATION AT SITE.
15.406	PLUMBING CONTRACTOR TO MAKE ALL NECESSARY DISCONNECTS AND RECONNECTS OF PLUMBING FIXTURES BEING RELOCATED OR NEW.

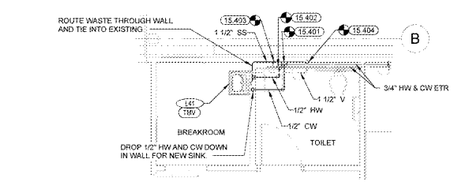

4 WM CARE CLINIC BREAKROOM PLUMBING PLAN
1/4" = 1'-0"

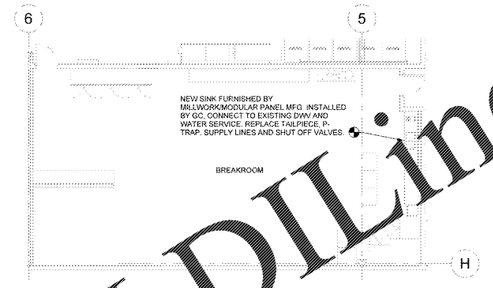

3 BREAKROOM PLUMBING PLAN
1/4" = 1'-0"

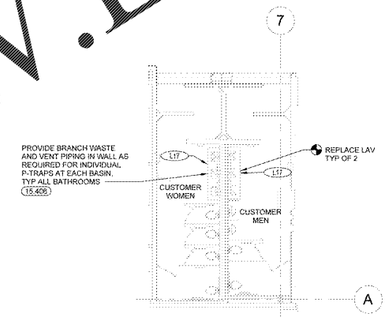

2 FRONT RESTROOM PLUMBING PLAN
1/8" = 1'-0"

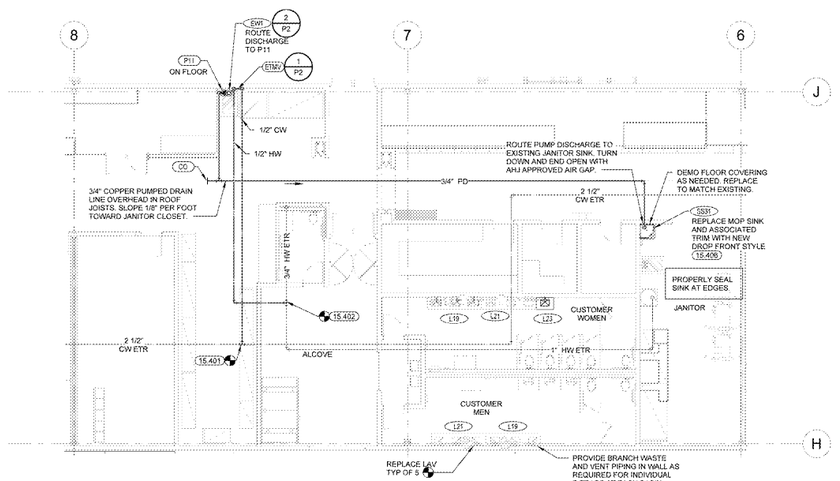

1 REAR RESTROOM AREA PLUMBING PLAN
1/8" = 1'-0"

EXISTING CONDITIONS WERE TAKEN FROM ORIGINAL DRAWINGS AND MAY NOT REFLECT EXACT "AS-BUILT" CONDITIONS. CONTRACTOR SHALL FIELD VERIFY ALL EXISTING CONDITIONS PRIOR TO SUBMITTING FINAL BIDS. CONTRACTOR SHALL CAREFULLY COORDINATE NEW WORK AND DEMOLITION WITH ALL OTHER DISCIPLINES AND EXISTING CONDITIONS.

EACH SUBCONTRACTOR IS RESPONSIBLE FOR HAVING A THOROUGH KNOWLEDGE OF ALL DRAWINGS AND SPECIFICATIONS IN THEIR RELATED FIELD. THE FAILURE TO ACQUAINT THEMSELF WITH THIS KNOWLEDGE DOES NOT RELIEVE THE RESPONSIBILITY OF PERFORMING THE WORK PROPERLY. NO ADDITIONAL COMPENSATION SHALL BE ALLOWED BECAUSE OF CONDITIONS THAT OCCUR DUE TO FAILURE TO FAMILIARIZE WORKERS WITH THIS KNOWLEDGE

Order Plans @ www.LDILine.com

STIPULATION FOR REUSE

THESE DRAWINGS AND SPECIFICATIONS ARE THE PROPERTY AND COPYRIGHT OF RTM ENGINEERING CONSULTANTS AND ARE NOT TO BE USED IN WHOLE OR IN PART FOR ANY PROJECT OTHER THAN THE SPECIFIC PROJECT FOR WHICH THEY HAVE BEEN PREPARED AND DEVELOPED WITHOUT THE WRITTEN PERMISSION OF RTM ENGINEERING CONSULTANTS. ALL RIGHTS RESERVED. UNAUTHORIZED REUSE OF THESE DRAWINGS AND SPECIFICATIONS WILL BE AT THE USER'S SOLE RISK AND WITHOUT LIABILITY TO RTM ENGINEERING CONSULTANTS. © 2020

CONSULTANTS

rtm engineering consultants
2020 Lee Boulevard, Suite 300 | North Charleston, SC 29405
843.566.1000 | www.rtm-inc.com

Walmart

COLUMBIA, SC
STORE NO.: 1339-233

JOB NUMBER:	1652012
PROTO:	248 PROTO SC

2020 GENERAL REMODEL

ISSUE BLOCK

CHECKED BY:	JEE
DRAWN BY:	NEB
PROTO CYCLE:	01/31/20
DOCUMENT DATE:	03/09/20

NOT FOR CONSTRUCTION

ENLARGED PLUMBING PLANS

SHEET:
P1