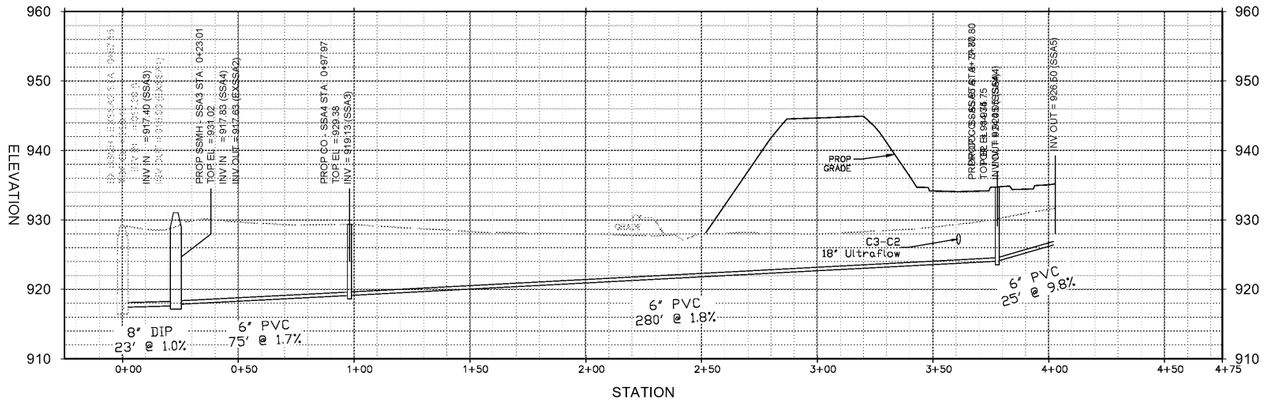

PROFILE OF SS Line
VERT. SCALE 1"= 10'
HORZ. SCALE 1"= 30'

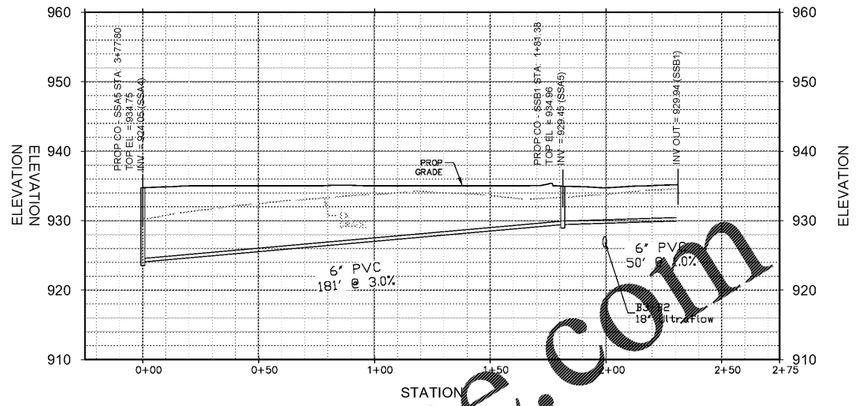

PROFILE OF SS B Line
VERT. SCALE 1"= 10'
HORZ. SCALE 1"= 30'

Order Plans @ WWW.LDILine.com

24 HR CONTACT
NAME: PAUL MCKOY
PH: (678) 472-3734

GEORGIA811 Utilities Protection Center, Inc. Know what's below. Call before you dig.

GEORGIA REGISTERED No. 24820 PROFESSIONAL ENGINEER KEVIN A. WINTERMEYER
5/4/2020
CERTIFIED LEVEL II
CERT # 6968
EXPIRES 03/11/21

Urban Engineers, Inc.
1904 MONROE DRIVE, N.E., SUITE 150
ATLANTA, GEORGIA 30324
PHONE:(404) 873-5874
www.urbanengineers.net

REVISIONS

	DATE		DESCRIPTION
	04/15/2020	1	SUBMITTAL SET

SEWER PROFILES

RENEWED MEDICAL
OLD NATIONAL HIGHWAY
SOUTH FULTON, GA

PROJECT No. 21802-4
LAND LOT(S): 132, 133
DISTRICT: 13TH
COUNTY: FULTON
SCALE: AS SHOWN
DATE: 04/09/2020

DRAWING NO.:
C-7.1

\\URB01\projects\Ue-2018\u218024 - Renewed Medical\u218024 - G&D.dwg
5/4/2020 1:44 PM