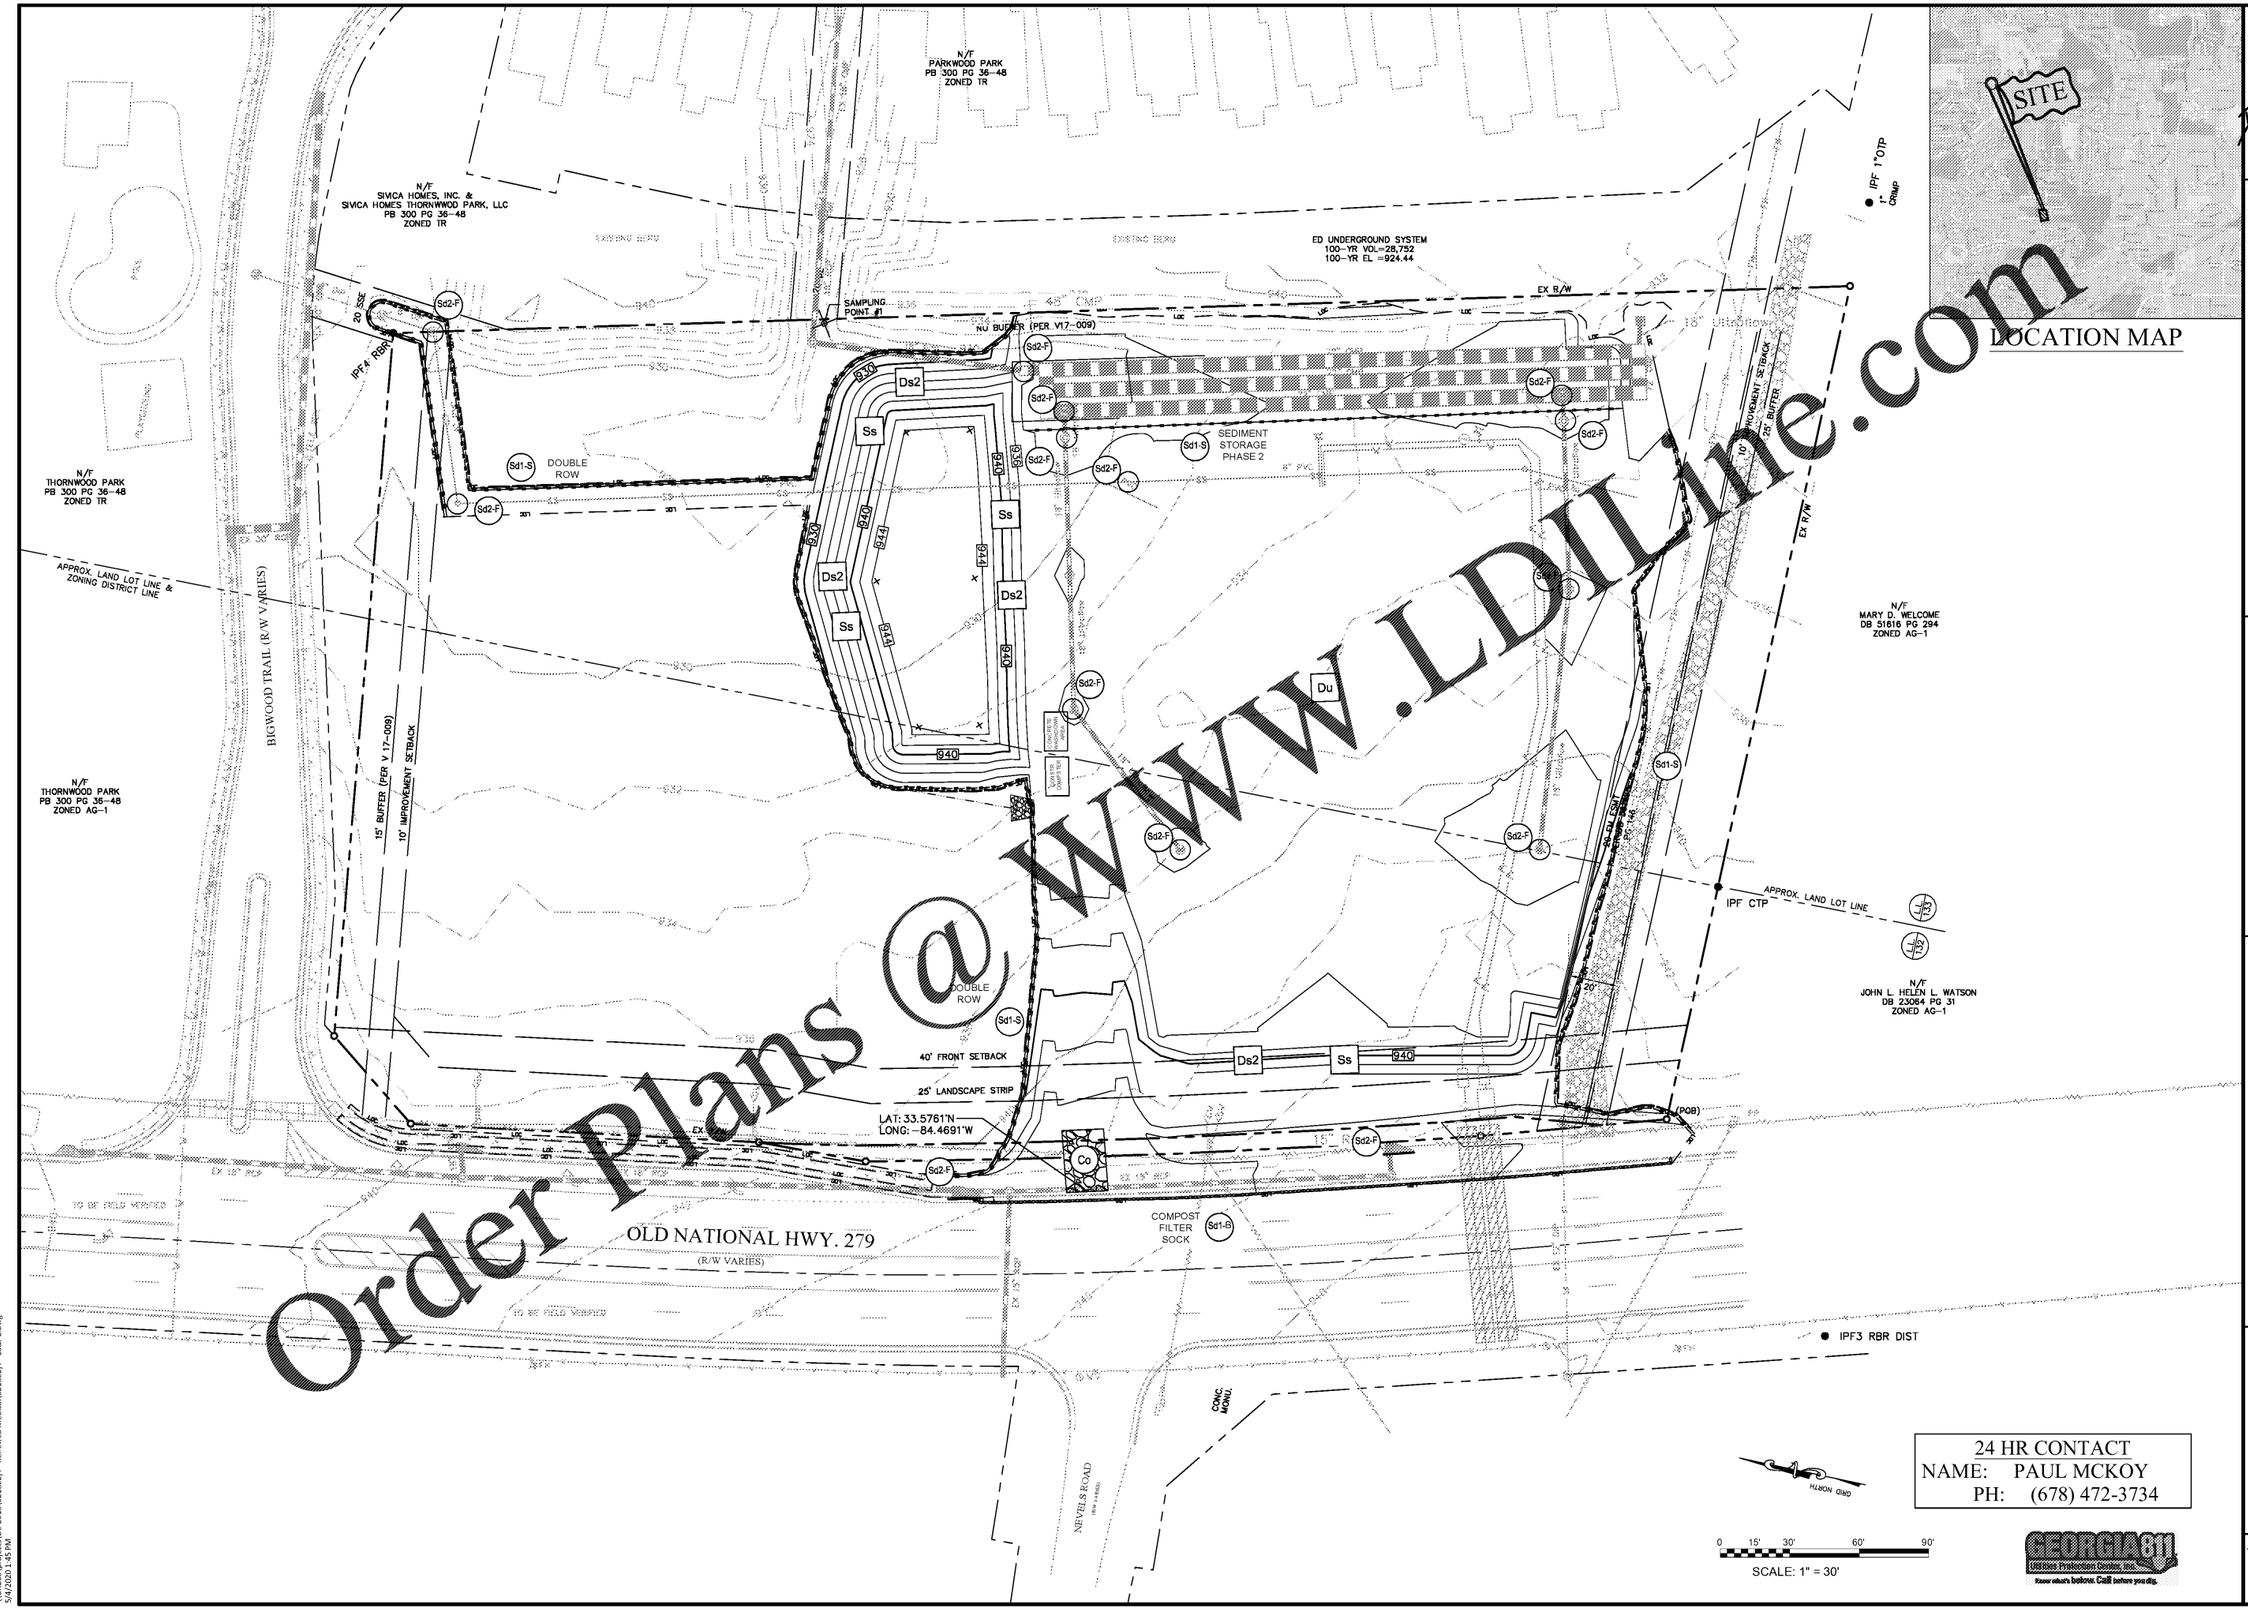

LOCATION MAP

Order Plans @ www.LDILine.com

24 HR CONTACT
NAME: PAUL MCKOY
PH: (678) 472-3734

GEORGIA 811 Utilities Protection Center, Inc. Know what's below. Call before you dig.

GEORGIA REGISTERED No. 24620 PROFESSIONAL ENGINEER DANIEL R. WINTERMEYER 5/4/2020

CERTIFIED LEVEL II
CERT # 6968
EXPIRES 03/11/21

Urban Engineers, Inc.
1904 MONROE DRIVE, N.E., SUITE 150
ATLANTA, GEORGIA 30324
PHONE:(404) 873-5874
www.urbanengineers.net

REVISIONS

DATE	△	DESCRIPTION
04/15/2020	1	SUBMITTAL SET

ES&PC PHASE II

RENEWED MEDICAL
OLD NATIONAL HIGHWAY
SOUTH FULTON, GA

PROJECT No. 21802-4
LAND LOT(S): 132, 133
DISTRICT: 13TH
COUNTY: FULTON
SCALE: 1" = 30'
DATE: 04/09/2020

DRAWING NO.:
C-8.1

\\URB03\projects\Ue-2018\u21802j4 - Renewed Medical\u21802j4 - ES&PC.dwg
5/4/2020 1:45 PM