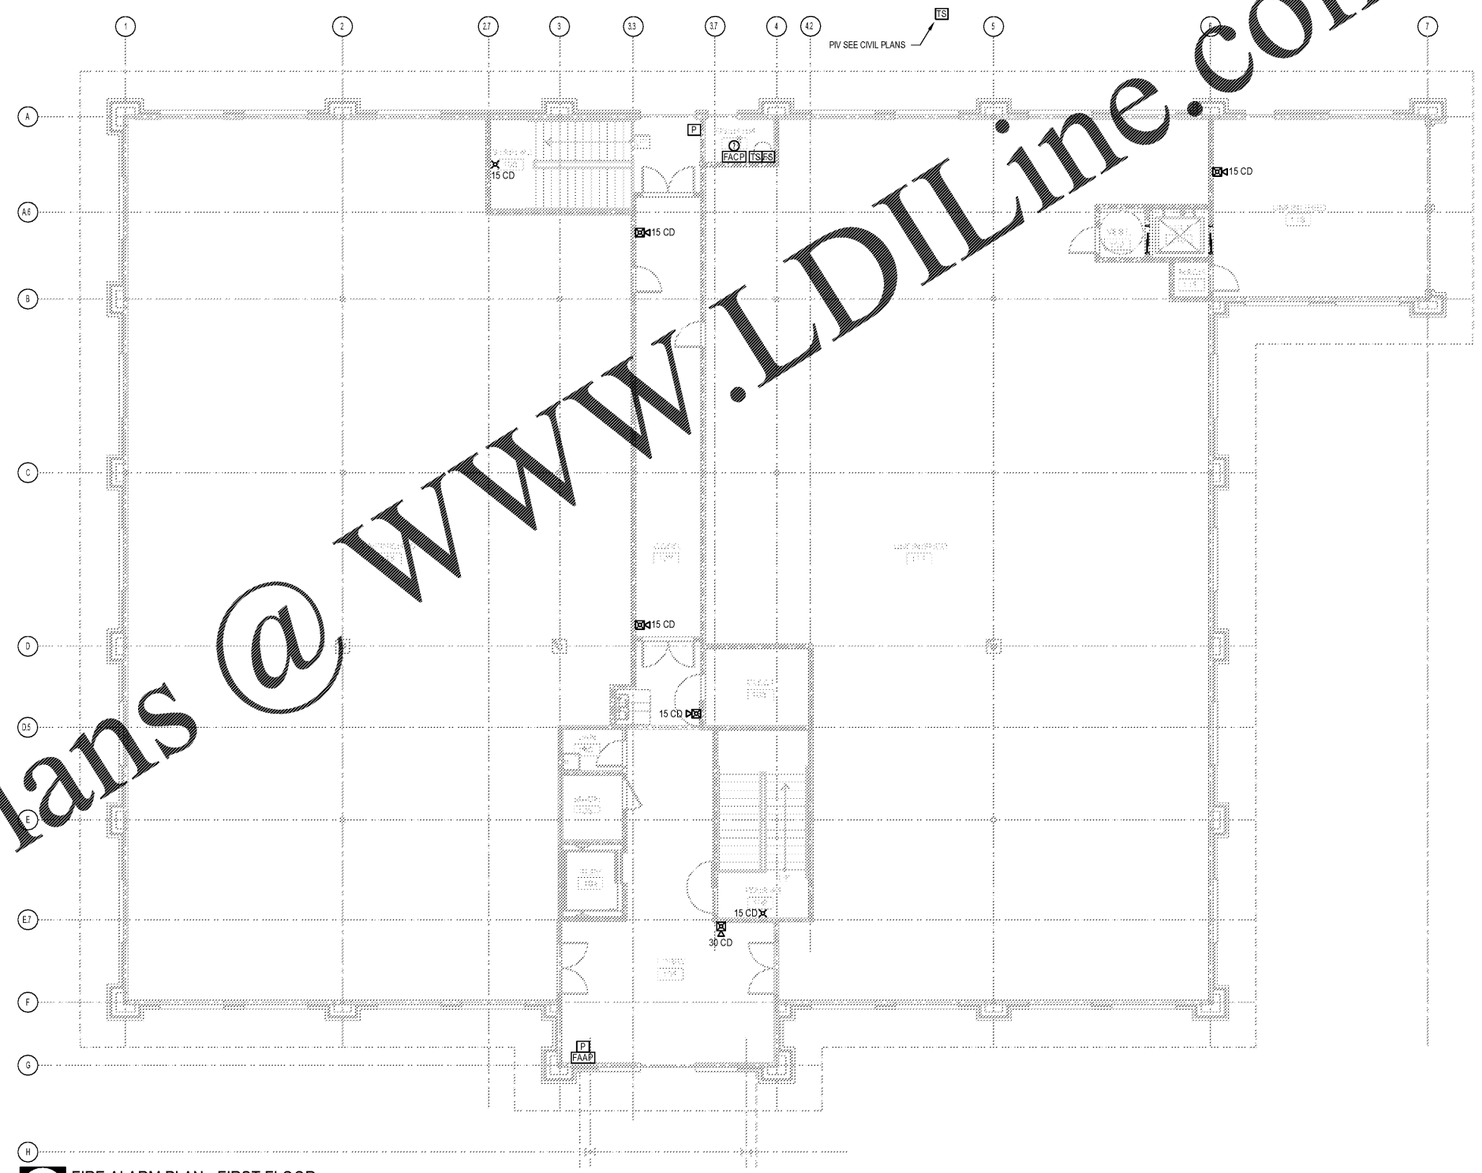

1 FIRE ALARM PLAN - FIRST FLOOR

SCALE: 1/8"=1'-0"

Order Plans @ WWW.LDILine.com

FES PROJECT: 20007

Fagan Engineering Services, LLC
M.E.P. ENGINEERING
327 DAHLONEGA ST. STE 101B
CUMMING, GA 30040
(678) 648-4904

Drawn By: CH, JG
Checked By: BF
PROJECT # 19-2883

FP200

SHEET 3 of 3

JBG

JEFFERSON BROWNE GRESHAM ARCHITECTS
150 HUDDLESTON ROAD, SUITE 1200
PEACHTREE CITY, GEORGIA 30269
770 - 632 - 9945
JEFFERSONBROWNEARCHITECTS.COM

REVISIONS

NO.	DESCRIPTION

RENEWED MEDICAL BUILDING
CORE & SHELL ONLY

SOUTH FULTON, GEORGIA
PROJECT #19-2883

PROJECT

03/27/2020

GEORGIA
BRIAN J. FAGAN
No. 32550
PROFESSIONAL ENGINEER

BRIAN J. FAGAN - PROFESSIONAL ENGINEER
GA LICENSE NUM: 32550 - EXP: 12/31/2020

SEAL

MARCH 27, 2020

PERMIT SET

RELEASE DATE

Fire Alarm Plan
First Floor

DRAWING TITLE

© COPYRIGHT 2020 JEFFERSON BROWNE GRESHAM ARCHITECTS, INC. THIS DOCUMENT AS AN INSTRUMENT OF SERVICE REMAINS THE PROPERTY OF JEFFERSON BROWNE GRESHAM ARCHITECTS AND NO PART THEREOF MAY BE REPRODUCED IN ANY FORM WITHOUT WRITTEN PERMISSION FROM JEFFERSON BROWNE GRESHAM ARCHITECTS.