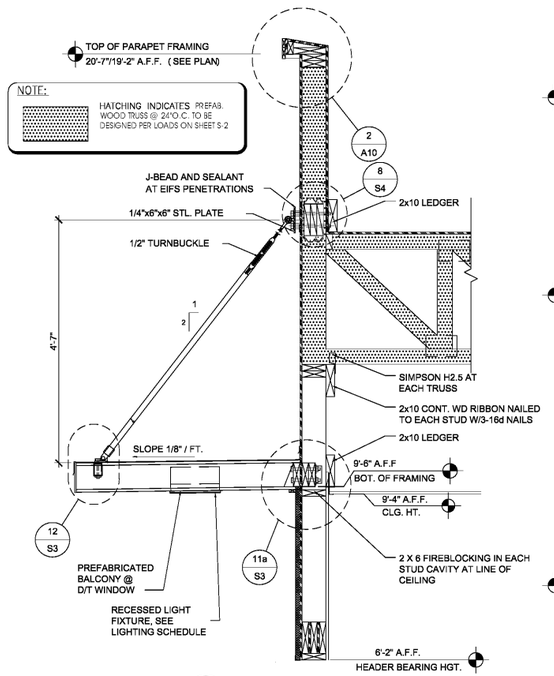

10 S3 **SECTION AT BALCONY**
1 1/2"=1'-0"

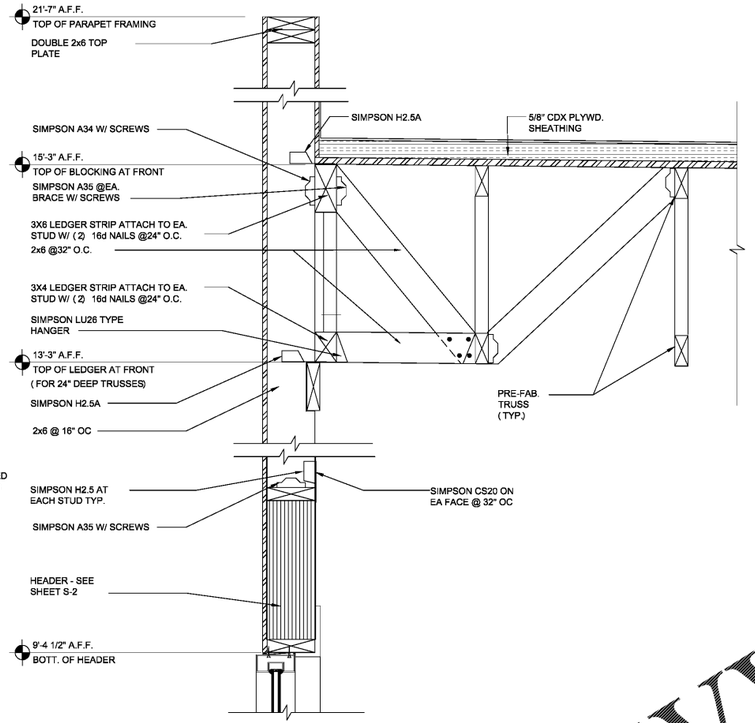

7 S3 **SECTION AT FRONT BUILDING WALL**
1 1/2"=1'-0"

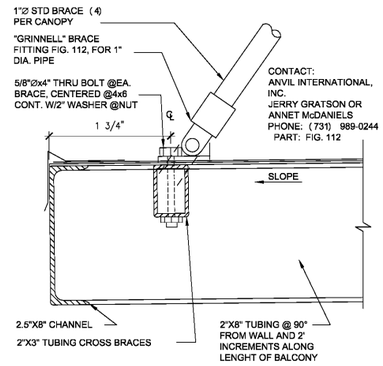

12 S3 **DETAIL AT D/T WINDOW**
3"=1'-0"

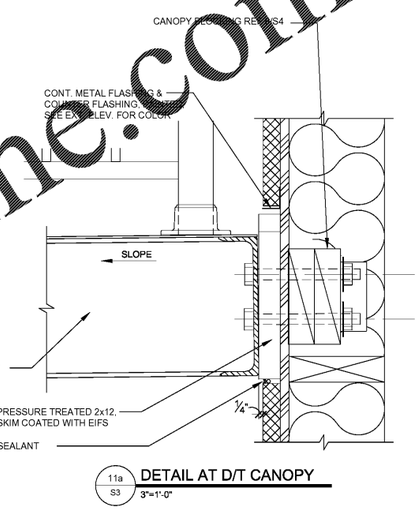

11a S3 **DETAIL AT D/T CANOPY**
3"=1'-0"

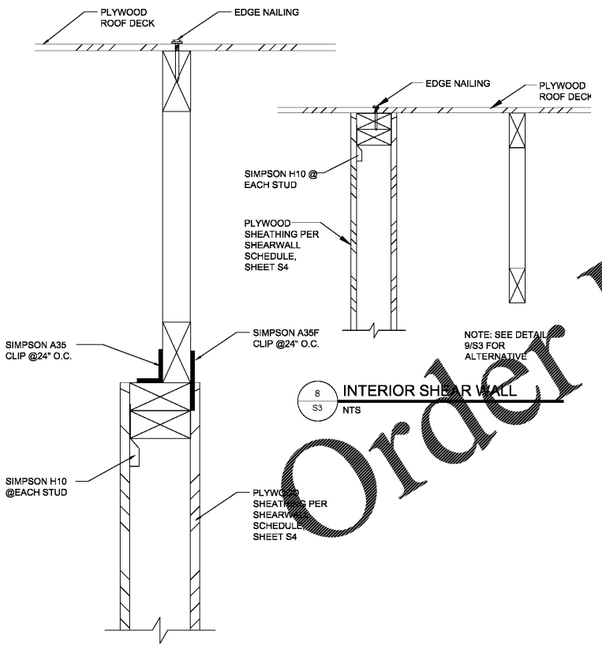

6 S3 **INTERIOR SHEAR WALL**
NTS

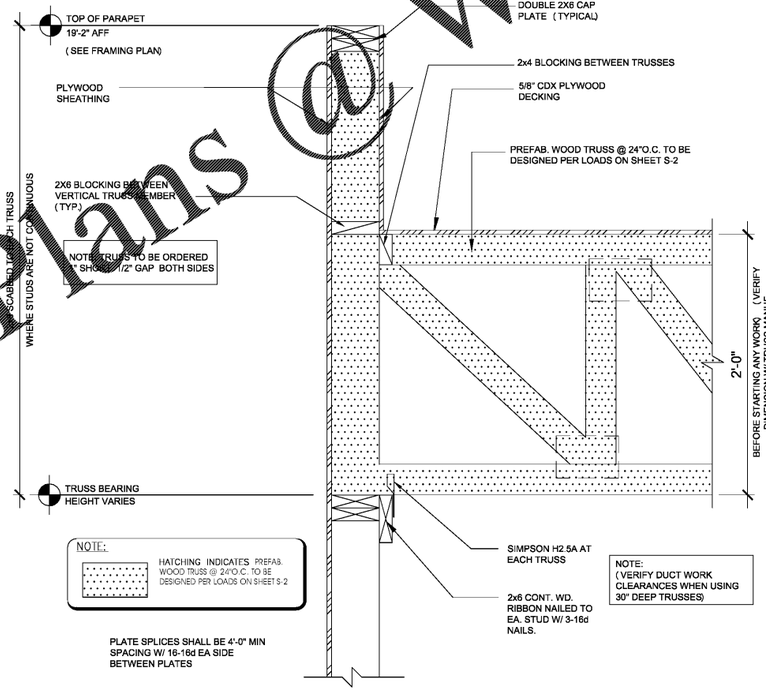

3 S3 **TYP ROOF TRUSS CONNECTION**
1 1/2"=1'-0"

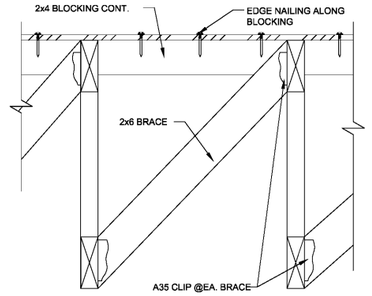

6 S3 **LATERAL BRACING DETAIL**
1 1/2"=1'-0"

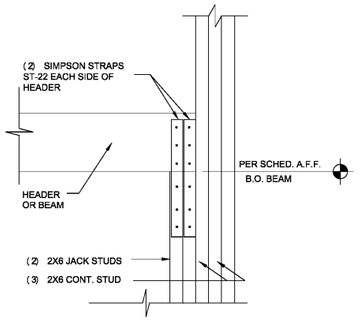

5 S3 **TYP BEAM TO BEARING WALL CONN**
1 1/2"=1'-0"

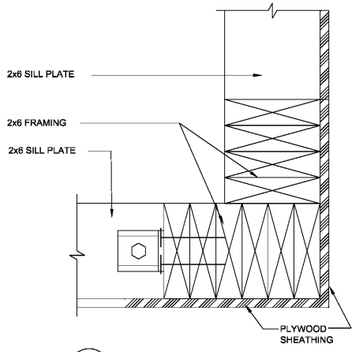

2 S3 **FRAMING DETAIL @ CORNER**
3"=1'-0"

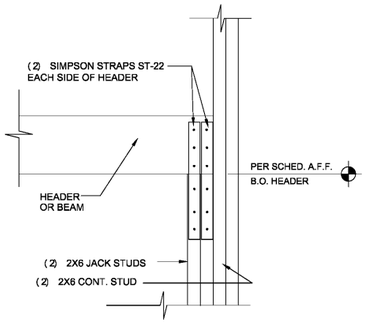

1 S3 **TYP HEADER TO BEARING WALL CONN**
1 1/2"=1'-0"

9 S3 **ALTERNATE INT SHEAR WALL**
1"=1'-0"

Order Plans @ WWW.LDILine.com

FRCH NELSON
A NELSON BRAND
311 Elm Street Suite 600
Cincinnati OH 45202
513 241 3000
www.frchnelson.com

LOUISIANA KITCHEN
POPEYES

BRITT PETERS AND ASSOCIATES INC
consulting engineers
999 Waterside Drive
Suite 2202
Norfolk, VA 23510
(757) 965-5710
www.brittpeters.com
BPA Job No. 200282

JPL MANAGEMENT

ISSUE INFORMATION

REVISIONS

Nelco Architecture, Inc.

STATE OF KENTUCKY
WILLIAM B UNDERWOOD
32292
LICENSED PROFESSIONAL ENGINEER
05/12/20

PROJECT INFORMATION

BOWLING GREEN, KY

DISHMAN LANE
BOWLING GREEN, KY 42101

PROJECT #:
20.0001760.000

SHEET INFORMATION

STRUCTURAL DETAILS

DRAWN BY:
BS

REVIEWED BY:
BU

SCALE:
AS NOTED

AUTHORIZED FOR:
Permit / Bid

S3

© 2020 The drawing, printed or otherwise, is the copyrighted property of Nelco Architecture, Inc. The drawing may not be used, reproduced or copied without the permission of Nelco Architecture, Inc.