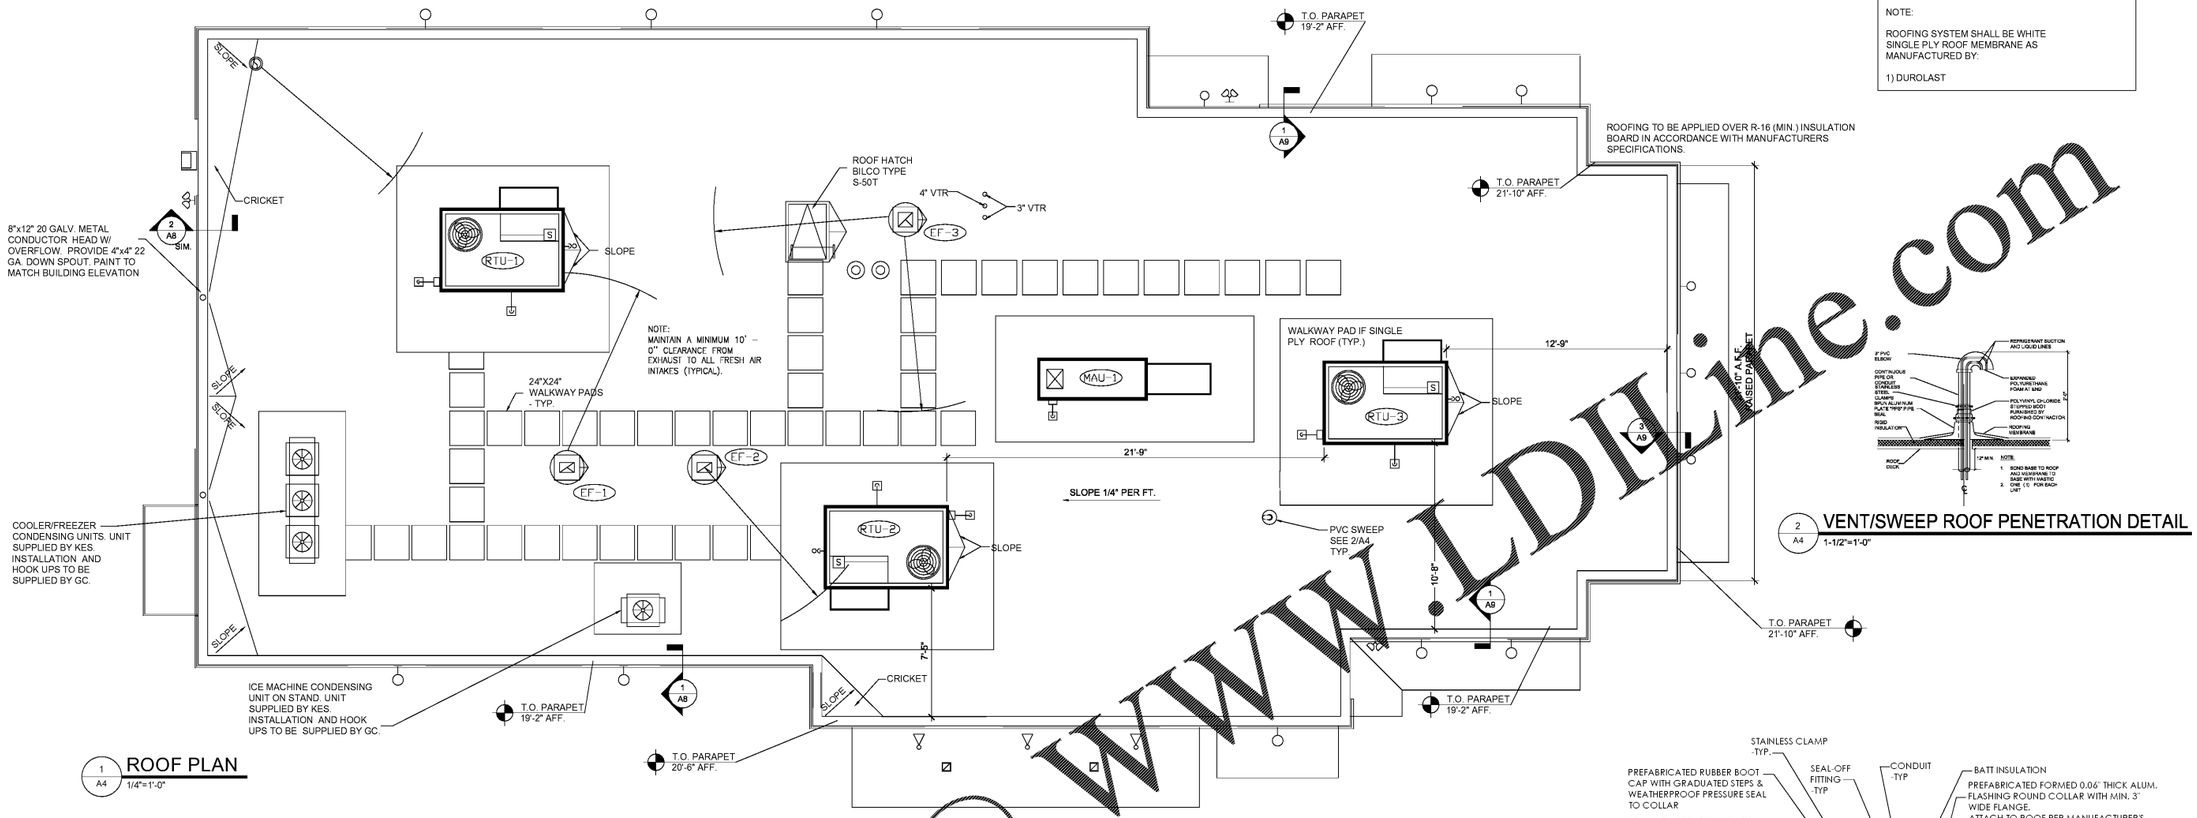

1 A4 ROOF PLAN
1/4"=1'-0"

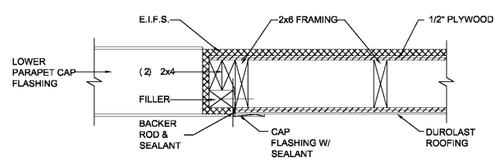

A

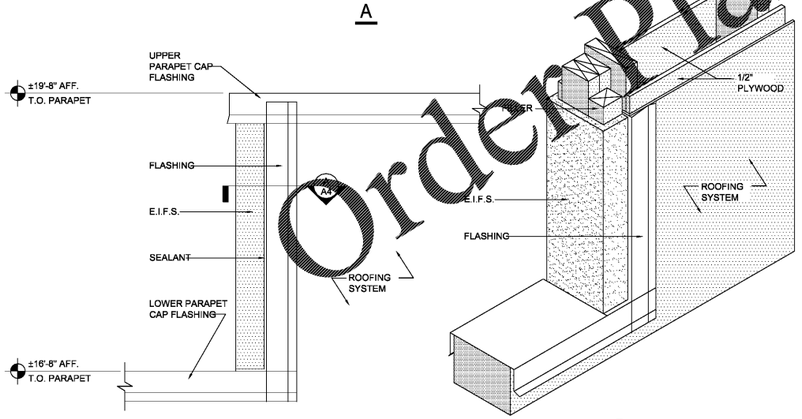

B

4 A4 TYPICAL FRAMING DETAIL AT END OF PARAPET
1-1/2"=1'-0"

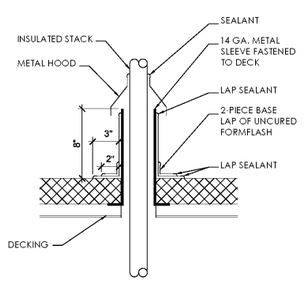

5 A4 PIPING OR VENT FLASHING
1-1/2"=1'-0"

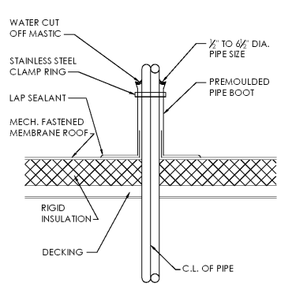

6 A4 HOT GAS VENT PIPE DETAIL
1-1/2"=1'-0"

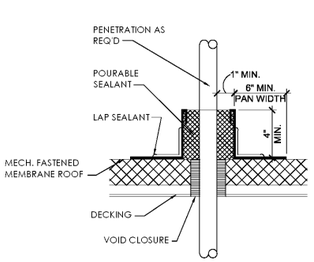

7 A4 PITCH POCKET DETAIL
1-1/2"=1'-0"

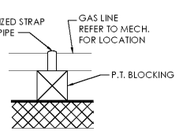

8 A4 GAS PIPING DETAIL
1-1/2"=1'-0"

2 A4 VENT/SWEEP ROOF PENETRATION DETAIL
1-1/2"=1'-0"

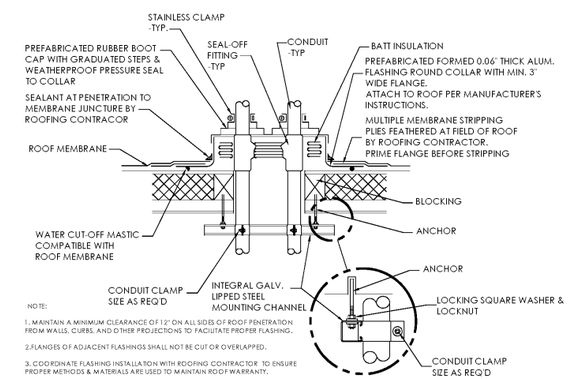

3 A4 CONDUIT ROOF PENETRATION
1 1/2"=1'-0"

Order Plans @ WWW.LDHLine.com

FRCH NELSON
A NELSON BRAND
311 Elm Street Suite 600
Cincinnati OH 45202
513 241 3000
www.frchnelson.com

LOUISIANA KITCHEN
POPEYES

JPL MANAGEMENT

ISSUE INFORMATION

REVISIONS

Nelco Architecture, Inc.

PROJECT INFORMATION

BOWLING GREEN, KY

DISHMAN LANE
BOWLING GREEN, KY 42101

PROJECT #:
20.0001760.000

SHEET INFORMATION

ROOF PLAN & DETAILS

DRAWN BY:
AW
REVIEWED BY:
JN
SCALE:

AUTHORIZED FOR:
Permit / Bid

A4

© This drawing, partial or otherwise, is the copyrighted property of Nelco Architecture, Inc. The drawing may not be used, reproduced or copied without the permission of Nelco Architecture, Inc.