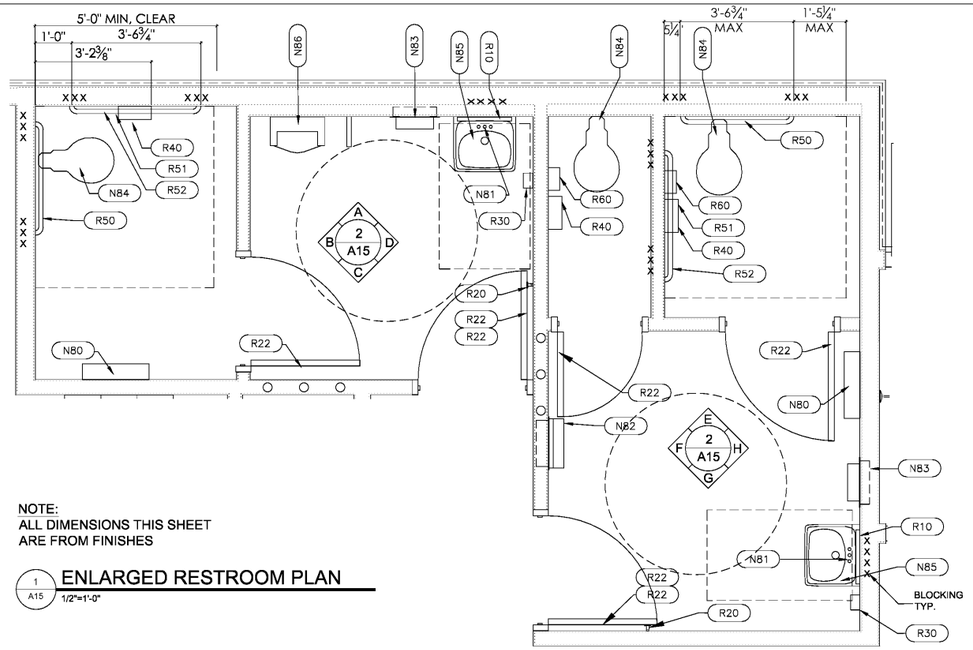

NOTE:
ALL DIMENSIONS THIS SHEET ARE FROM FINISHES

1/A15 ENLARGED RESTROOM PLAN
1/2"=1'-0"

RESTROOM ACCESSORIES SCHEDULE

QUANTITY	ITEM	
2	R10	WALL MOUNTED MIRROR, CHANNEL FRAME 18"x36" - GAMCO C-18x36
2	R20	SURFACE-MOUNTED DOOR BUMPER - BOBRICK B-6877
7	R22	HEAVY DUTY CLOTHES HOOK - BOBRICK B-2116
2	R30	SOAP DISPENSER, SURFACE MOUNT - BOBRICK B-4112 (OPTIONAL)
3	R40	ROLL TOILET TISSUE DISPENSER - BOBRICK B-2890
2	R50	GRAB BAR, STRAIGHT, SNAP FLANGE, 36" - GAMCO 150-S x 36"
2	R51	GRAB BAR, STRAIGHT, SNAP FLANGE, 42" - GAMCO 150-S x 42"
2	R52	GRAB BAR, STRAIGHT, SNAP FLANGE, 18" - GAMCO 150-S x18"
2	R60	SANITARY NAPKIN DISPOSAL, SURFACE MOUNT - BOBRICK B-270
2	N80	BABY CHANGING STATION, SURFACE MOUNT - KOALA KARE KB100-00
2	N81	AMERICAN STANDARD 8123F CENTERSET LAVATORY FAUCET
1	N82	RECESSED ROLL TOWEL DISPENSER AND WASTE RECEPTACLE, BOBRICK B-43944
2	N83	RECESSED HAND DRYER - XLERATOR XL-SB
3	N84	TOILET, FLOOR MOUNT, SENSOR FLUSH - AMERICAN STANDARD 3461.001
2	N85	AMERICAN STANDARD HAND SINK 9141.001
1	N86	AMERICAN STANDARD HAND HC URINAL 2377.100

ALL RESTROOM ACCESSORIES FURNISHED AND INSTALLED BY CONTRACTOR, EXCEPT SOAP DISPENSER.

WALL TILE INSTALLATION NOTES

1) INSTALL PINOT GOLD MEUNIER TILE, T-3, FROM TOP OF COVE BASE TO 4'-10" AFF. PROVIDE FOUR ROWS OF THE TILE AS THE CONTROL.

2) INSTALL MARDI GRAS CARNIVAL MOSAIC TILE, M-2, ABOVE FIELD TILE; ONE 12" ROW CUT TO 6" HEIGHT BEFORE INSTALLATION (6" BAND).

3) FLOAT MARDI GRAS CARNIVAL MOSAIC TILE, M-2, TO DEPTH OF PINOT GOLD MEUNIER TILE, T-3.

4) INSTALL ONE ROW OF THE BULL NOSE PINOT GOLD MEUNIER TILE, T-4, ABOVE TOP OF MARDI GRAS CARNIVAL MOSAIC.

5) SEAL ALL WALL TILE GROUT JOINTS WITH EPOXY GROUT.

HAND SINK ASSEMBLY:

HAND SINK
MANUF: AMERICAN STANDARD
MODEL: 9141.001 FAUCET HOLES ON 4" CENTERS
COLOR: WHITE

FAUCET
MANUF: AMERICAN STANDARD
MODEL: 8123F
FAUCET FINISH: POLISHED CHROME
TRAP SIZE: 1 1/4"

DRAIN BODY
MANUF: PLUMBREX TRAP GEAR
MODEL: 106W

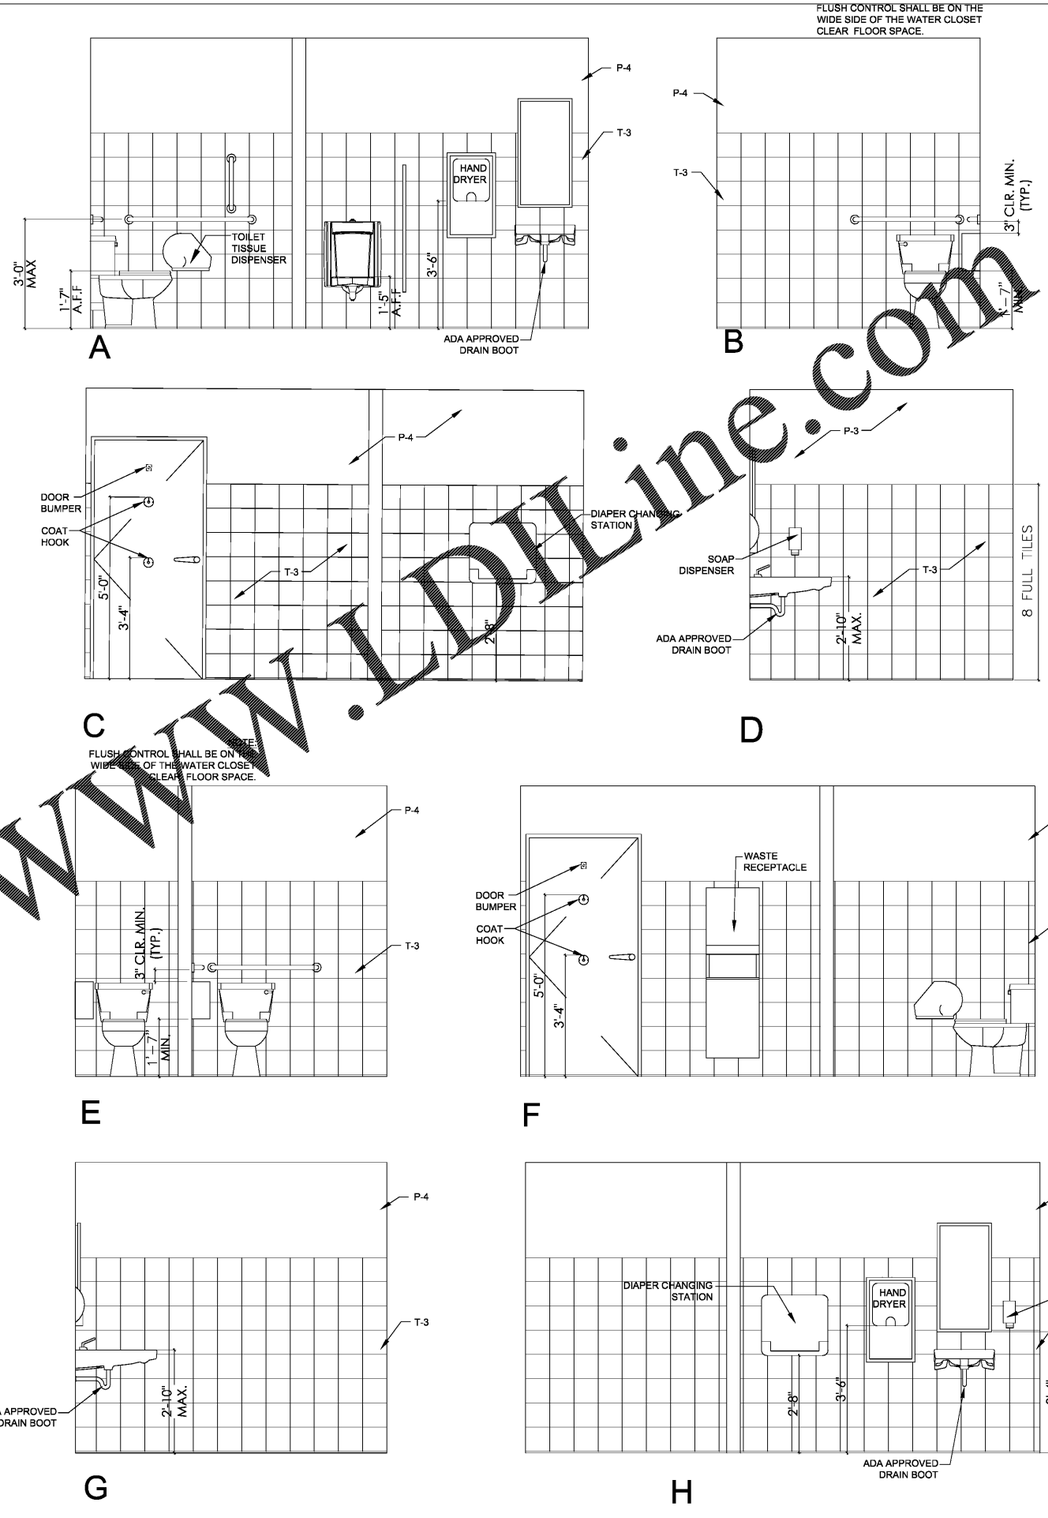

2/A15 RESTROOM ELEVATIONS
1/2"=1'-0"

SPECIFICATIONS:

DIVISION 10: SPECIALTIES

SECTION 10A: TOILET ACCESSORIES

GENERAL PROVISIONS

1. SCOPE: INSTALL TOILET PARTITIONS WHERE APPLICABLE, TOILET ACCESSORIES, AND RELATED HARDWARE AS SHOWN ON PLANS OR INSTALLATION DRAWINGS.
2. SUBMISSIONS: PROVIDE INSTALLATION DRAWINGS TO OWNER'S REPRESENTATIVE SHOWING THE SIZE AND LOCATION OF EACH COMPONENT AND ROUGH OPENING SIZES AND MOUNTING HEIGHTS. LABEL ALL COMPONENTS TO CORRESPOND TO INSTRUCTIONS FOR EASE OF INSTALLATION.

MATERIALS

1. DOORS FOR TOILET COMPARTMENTS WHERE APPLICABLE WITH STUD WALL PARTITIONS SHALL BE 3/4" X 58" HIGH TOILET STALL DOORS WITH STANDARD HINGES #502 CATCH SLIDE SURFACE STRIKE #5140 FOR OUTSWINGING DOORS, AND #5260 SURFACE STRIKE FOR IN-SWINGING DOORS, COAT HOOK WITH RUBBER BUMPER AT 48" O.C.
2. STALL DOOR HINGE JAMB: 1-1/4" X 1-1/4" X 8'-0" MILL FINISH ALUMINUM TUBE HINGE JAMB POST FOR TOILET STALL DOORS. PRE-DRILL FOR #12 SCREWS @ 8" O.C.
3. PANELIZED TOILET COMPARTMENTS & DOORS (WHEN SHOWN) SHALL BE MARLITE FLOOR-MOUNTED, OVERHEAD-BRACED TOILET PARTITIONS AND /OR FLOOR-MOUNTED, CEILING-BRACED URINAL SCREEN BY MARLITE WITH STAINLESS STEEL PILASTER SHOE COVERS. FINISH 927 FOLKSTONE (GRAY), MCP LAMINATE. DOORS TO HAVE COAT HOOK WITH RUBBER BUMPER.
4. ACCESSORIES REFER TO DRAWINGS.

PERFORMANCE

1. INSTALL PARTITIONS, ACCESSORIES, AND HARDWARE IN ACCORDANCE WITH MANUFACTURER'S RECOMMENDATIONS AND INSTALLATION DRAWINGS.

ACCESSIBILITY NOTES: ADA/ANSI A117.1

1. THE INTERNATIONAL SYMBOL OF ACCESSIBILITY SIGN SHALL BE DISPLAYED AT ALL ACCESSIBLE RESTROOM FACILITIES AND AT ACCESSIBLE BUILDING ENTRANCES UNLESS ALL ENTRANCES ARE ACCESSIBLE. INACCESSIBLE ENTRANCES SHALL HAVE DIRECTIONAL SIGNS INDICATING THE ROUTE TO THE NEAREST ACCESSIBLE ENTRANCE.
2. RECEPTACLES ON WALLS SHALL BE MOUNTED NO LESS THAN 15" ABOVE THE FLOOR. EXCEPTION: HEIGHT LIMITATIONS DO NOT APPLY WHERE THE USE OF SPECIAL EQUIPMENT DICTATES OTHERWISE OR WHERE ELECTRICAL RECEPTACLES ARE NOT NORMALLY INTENDED FOR USE BY BUILDING OCCUPANTS.
3. WHERE EMERGENCY WARNING SYSTEMS ARE PROVIDED, THEY SHALL INCLUDE BOTH AUDIBLE AND VISUAL ALARMS. THE VISUAL ALARMS SHALL BE LOCATED THROUGHOUT, INCLUDING RESTROOMS, AND PLACED 80" ABOVE THE FLOOR OR 6" BELOW CEILING, WHICHEVER IS LOWER.
4. DOORS TO ALL ACCESSIBLE SPACES SHALL HAVE ACCESSIBLE HARDWARE (i.e. LEVER-OPERATED, PUSH-TYPE, U-SHAPED) MOUNTED NO HIGHER THAN 48" ABOVE THE FLOOR.
5. FLOOR SURFACES SHALL BE STABLE, FIRM, AND SLIP-RESISTANT. CHANGES IN LEVEL BETWEEN 0.25" AND 0.5" SHALL BE BEVELED WITH A SLOPE NO GREATER THAN 1:2". CHANGES IN LEVEL GREATER THAN 0.5" REQUIRE RAMPS. CARPET PILE THICKNESS SHALL BE 0.5" MAX. GRATINGS IN FLOOR SHALL HAVE SPACES NO GREATER THAN 0.5" WIDE IN ONE DIRECTION. DOORWAY THRESHOLDS SHALL NOT EXCEED 0.5" IN HEIGHT.
6. GRAB BARS REQUIRED FOR ACCESSIBILITY SHALL BE 1.25"-1.50" IN DIAMETER WITH 1.5" CLEAR SPACE BETWEEN THE BAR AND THE WALL.
7. ACCESSIBLE WATER CLOSETS SHALL BE 17"-19" FROM FLOOR TO THE TOP OF THE SEAT. GRAB BARS SHALL BE 36" LONG MINIMUM WHEN LOCATED BEHIND WATER CLOSET AND 42" MINIMUM WHEN LOCATED ALONG SIDE OF WATER CLOSET, AND SHALL BE MOUNTED 33"-36" ABOVE THE FLOOR.
8. ACCESSIBLE URINALS SHALL BE STALL-TYPE OR WALL HUNG WITH ELONGATED RIMS AT A MAXIMUM OF 17" ABOVE THE FLOOR.
9. ACCESSIBLE LAVATORIES SHALL BE MOUNTED WITH THE RIM NO HIGHER THAN 34" ABOVE THE FLOOR AND A CLEARANCE OF AT LEAST 29" ABOVE THE FLOOR TO THE BOTTOM OF THE APRON.
10. ACCESSIBLE SINKS SHALL BE MOUNTED WITH THE RIM NO HIGHER THAN 34" ABOVE THE FLOOR AND A CLEARANCE OF AT LEAST 27" HIGH, 30" WIDE, AND 19" DEEP UNDERNEATH SINK. THE SINK DEPTH SHALL BE 6.5" MAXIMUM.
11. HOT WATER AND DRAIN PIPES UNDER ACCESSIBLE LAVATORIES AND SINKS SHALL BE INSULATED OR OTHERWISE CONFIGURED TO PROTECT AGAINST CONTACT. THERE SHALL BE NO SHARP OR ABRASIVE SURFACES UNDER
12. ACCESSIBLE LAVATORIES AND SINKS. ACCESSIBLE LAVATORIES AND SINKS SHALL HAVE ACCESSIBLE FAUCETS (i.e. LEVER-OPERATED, PUSH-TYPE, ELECTRONICALLY CONTROLLED.)
13. WHERE MIRRORS ARE PROVIDED IN RESTROOM, AT LEAST ONE SHALL BE PROVIDED WITH THE BOTTOM EDGE OF THE REFLECTIVE SURFACE NO HIGHER THAN 40" ABOVE THE FLOOR.

Order Plans @ WWW.LDRline.com

FRCH NELSON
A NELSON BRAND
311 Elm Street Suite 600
Cincinnati OH 45202
513 241 3000
www.frchnelson.com

LOUISIANA KITCHEN
POPEYES

JPL MANAGEMENT

ISSUE INFORMATION

REVISIONS

Nelco Architecture, Inc.

PROJECT INFORMATION

BOWLING GREEN, KY

DISHMAN LANE
BOWLING GREEN, KY 42101

PROJECT #:
20.0001760.000

SHEET INFORMATION

ENLARGED RESTROOM PLAN & ELEVATION

DRAWN BY:
AW
REVIEWED BY:
JN
SCALE:

AUTHORIZED FOR:
Permit / Bid

A15

© This drawing, garnish or otherwise, is the copyrighted property of Nelco Architecture, Inc. The drawing may not be used, reproduced or copied without the permission of Nelco Architecture, Inc.