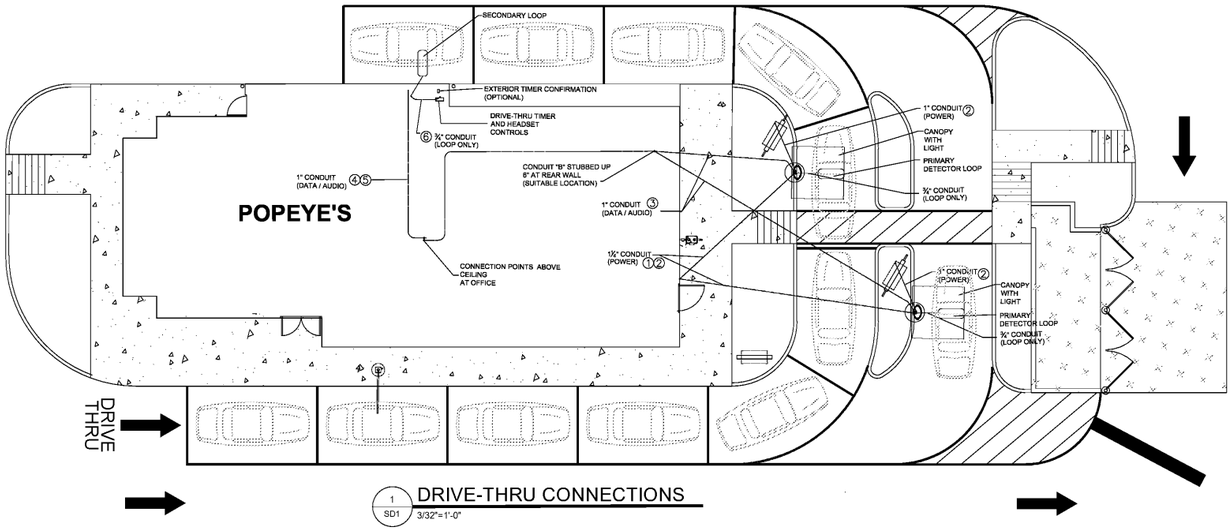

1 SD1 DRIVE-THRU CONNECTIONS
3/32"=1'-0"

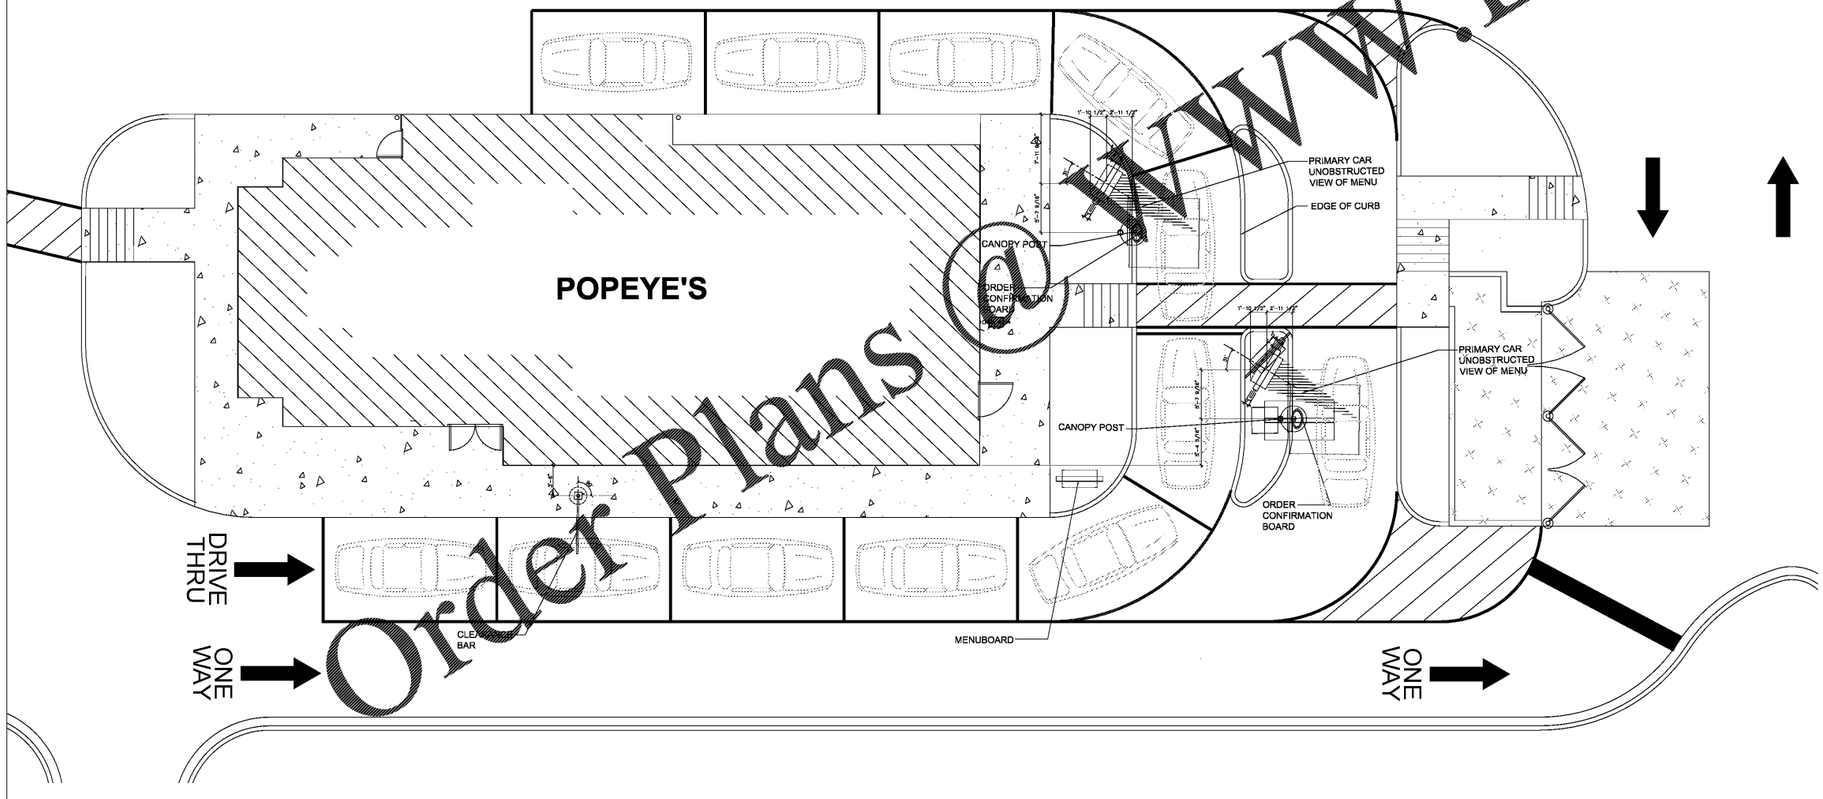

2 SD1 DRIVE-THRU BOLLARD INSTALLATIONS
1/8"=1'-0"

Order Plans @ WWW.LDILine.com

FRCH NELSON
A NELSON BRAND
311 Elm Street Suite 600
Cincinnati OH 45202
513 241 3000
www.frchnelson.com

LOUISIANA KITCHEN
POPEYES

JPL MANAGEMENT

ISSUE INFORMATION

REVISIONS

△

Nelco Architecture, Inc.

PROJECT INFORMATION

BOWLING GREEN, KY

DISHMAN LANE
BOWLING GREEN, KY 42101

PROJECT #:
20.0001760.000

SHEET INFORMATION

SITE ACCESSORIES AND DETAILS

DRAWN BY:
AW
REVIEWED BY:
JN
SCALE:

AUTHORIZED FOR:
Permit / Bid

SD1

© 2020 This drawing, portion of, or likeness, is the copyrighted property of Nelco Architecture, Inc. This drawing may not be used, reproduced or copied without the permission of Nelco Architecture, Inc.