ORDER CONFIRMATION BOARD INSTALLATION

1. **PRIOR TO INSTALLATION CONFIRM ALL INSTALLATION REQUIREMENTS WITH THE SIGN AND MENU BOARD VENDORS.**
2. **BEFORE THE OCB CAN BE INSTALLED THERE ARE CERTAIN REQUIREMENTS, WHICH ARE DETAILED BELOW:**
   a. CONCRETE BASE HAS TO BE POURED, CURED AND PROPERLY SET IN PLACE
   b. THE DIMENSIONS OF THE BASE NEED TO BE A MINIMUM OF:
      - **24 INCHES** DEEP
      - 24 INCHED LONG
      - 32 INCHED WIDE
3. THE FOUR ANCHOR BOLTS (INCLUDED WITH THE OCB) NEED TO BE INSERTED TO FORM A RECTANGLE **13.6 INCHES** BY **6.7 INCHES** THE LONG SIDE OF WHICH IS PARALLEL TO THE LONGEST SIDE OF THE CONCRETE BASE . THE FRONT TWO BOLTS NEED TO BE DRILLED **9.4 INCHES** FROM THE CURB EDGE TO COMPLY WITH THE REQUIREMENTS THAT THE OCB SCREEN BE **11.8 INCHES** FROM THE CURB EDGE.
4. THERE ARE FOUR HOLES SET OUT FOR YOU. ENSURE EACH HOLE IS **7.9 INCHES** DEEP AND **0.6 INCHES** IN DIAMETER. DRILL OUT IF THE CONCRETE HAS FILLED IN.
5. WITHIN THESE HOLES 4 ANCHOR BOLTS (INCLUDED WITH THE OCB) NEED TO BE SECURED WITH 2-PACK RESIN/ADHESIVE (INCLUDED WITH THE OCB) WHICH SHOULD COMPLETELY FILL EACH HOLE.
6. THE ANCHOR BOLTS ARE **11.8 INCHES** IN LENGTH AND **0.5 INCHES** IN DIAMETER.
7. THE ANCHOR BOLTS SHOULD PROTRUDE **3.9 INCHES** FROM GROUND LEVEL IN ORDER TO MOUNT THE OCB PROPERLY.
8. THE ADHESIVE SHOULD BE ALLOWED TO SET FOR 30 MINUTES BEFORE MOUNTING THE OCB.
9. TWO (2) 1 INCH DIAMETER CONDUITS NEED TO OPEN IN THE CENTER OF THE RECTANGLE FORMED BY THE ANCHOR BOLTS TO CARRY:
   - MAIN POWER
   - WIRE PLENUM VGA; AUDIO CABLE; RG59 CABLE FOR CAMERA
10. THE CONDUITS NEED TO BE A MINIMUM OF 1 INCH IN DIAMETER IN ORDER TO HOLD ALL THE REQUIRED CABLING. THERE CAN BE NO BREAKS IN THE CONDUIT AND A FLEXIBLE CONDUIT MUST BE USED. THIS MUST RUN FROM THE OCB BOX TO THE STORE - COMPLETE. DRAW WIRES ARE TO BE LEFT IN EACH CONDUIT. ONCE THE CONDUITS HAVE BEEN LAID, AND THE BASE IS FORMED AND SET IN PLACE AS SHOWN. PLEASE ENSURE YOU BAG THE ENDS OF THE CONDUIT TO ENSURE NO MOISTURE OR CONCRETE RUNS DOWN THE CONDUIT.
11. THE MAIN POWER IS TO BE TRENCHED BACK AND RUN THROUGH CONDUIT TO THE RESTAURANT AND THEN TO THE MAIN POWER DISTRIBUTION BOARD. THE POWER CABLE SHOULD BE RUN IN ITS OWN CONDUIT SEPARATE FROM ALL OTHER COMMUNICATIONS CABLES. IF THE CABLES ARE TO BE RUN UP THE WALL THEN 1 INCH X 1 INCH GALVANIZED TRUNKING SHOULD BE USED. ENTRY TO THE BUILDING IS BEST TO BE MADE AT CEILING LEVEL.
12. THE VGA AND AUDIO CABLES SHOULD BE RUN IN THE SECOND ONE-INCH DIAMETER CONDUIT. THEY SHOULD BE TRENCHED AND RUN INTO THE RESTAURANT AS DOCUMENTED. DO NOT RUN POWER AND COMMUNICATION CABLES IN THE SAME CONDUIT!
13. THE ROAD INDUCTION LOOP (ONE 1 INCH DIAMETER FLEXI-TUBING) IS TO BE SET INTO THE D/T LANE, WITH THE RETURN CABLE ALSO COMING OUT IN THE CENTER OF THE OCB BASE WITH THE 2 OTHER CONDUITS.

UTILITY NOTES: GENERAL

1. ALL UTILITY CONSTRUCTION SHALL CONFORM TO THE LOCAL UTILITIES DEPARTMENT STANDARDS AND SPECIFICATIONS, AND WILL BE SUBJECT TO THEIR INSPECTION AND ACCEPTANCE.
2. THE LOCATION OF EXISTING UTILITIES SUCH AS WATER MAINS, SEWERS, GAS LINES, ETC., AS SHOWN ON THE PLANS HAVE BEEN DETERMINED FROM THE BEST AVAILABLE INFORMATION AND IS GIVEN FOR THE CONVENIENCE OF THE CONTRACTOR. CONTRACTOR SHALL ASSUME RESPONSIBILITY FOR THE ACCURACY OF THE LOCATED IN THE FIELD PRIOR TO START OF CONSTRUCTION.
3. THE CONTRACTOR SHALL IMMEDIATELY NOTIFY THE ENGINEER OF RECORD OF ANY DISCREPANCIES FOUND BETWEEN THE PLANS AND FIELD CONDITIONS PRIOR TO START OF CONSTRUCTION.
4. THE CONTRACTOR SHALL COORDINATE ALL WORK WITH THE EXISTING UTILITY EASEMENT.
5. CONTRACTOR SHALL INSPECT PIPING AND MATERIALS BEFORE INSTALLATION TO DETECT APPARENT DEFECTS.
6. CLEAR INTERIOR OF PIPE OF DIRT AND OTHER SUPERFLUOUS MATERIAL AS WORK PROGRESSES. MAINTAIN SWAB OR DRAG IN LINE AND PULL PAST EACH JOINT AS IT IS COMPLETED. PLACE PLUGS IN ENDS OF UNCOMPLETED CONDUIT WHENEVER WORK STOPS.
7. MAINTAIN MINIMUM COVER AND SPACING PER LOCAL CODES.
8. WHERE APPLICABLE, UTILITY TRENCHES CROSSING PAVEMENT AREAS SHALL BE BACK FILLED WITH COMPACTED GRANULAR MATERIAL IN ACCORDANCE WITH A.A.S.H.T.O.-T-99
9. CONTRACTOR SHALL VERIFY THAT EXTERIOR SIGNS , OCB AND CAMOPIES COME COMPLETE WITH ALLL ELECTRICALS INSTALLED FOR COMPLETE INSTALLATION.
10. CONTRACTOR SHALL VERIFY THE VENDOR'S INSTALLATION REQUIREMENT FOR THE MENU BOARD AND PREVIEW BOARD.

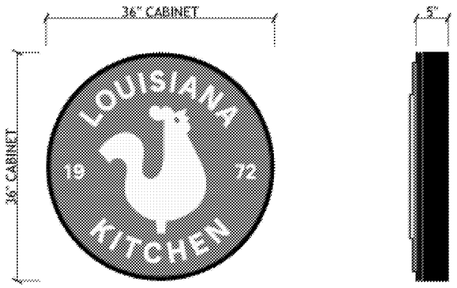

1 SD2 ILLUMINATED BUILDING SEAL
NOT TO SCALE

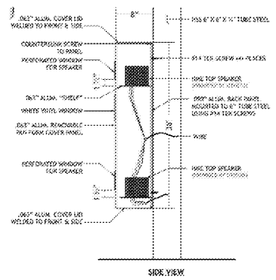

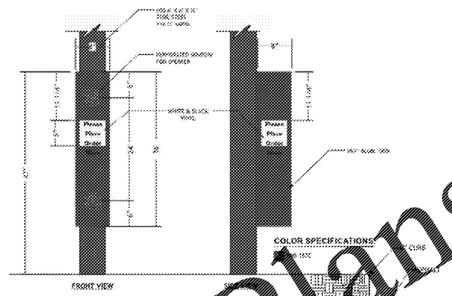

4 SD2 NEW DRIVE-THRU CANOPY SPEAKER
NOT TO SCALE

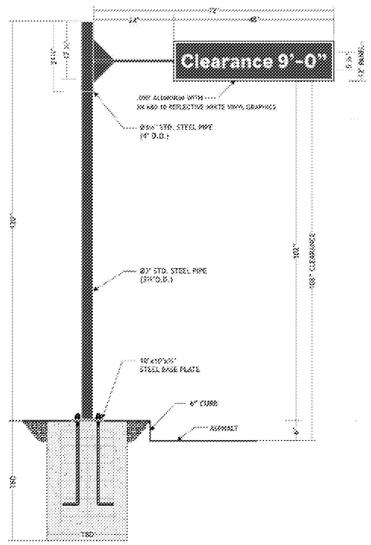

2 SD2 CLEARANCE POLE AND BASE PLATE
NOT TO SCALE

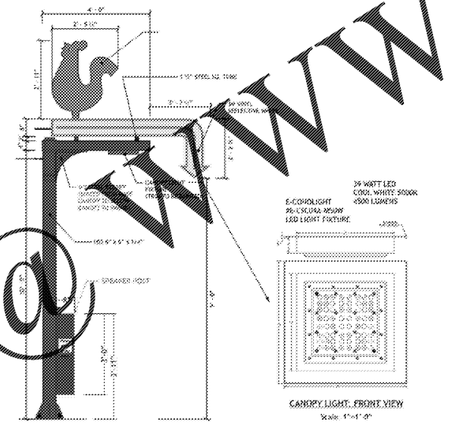

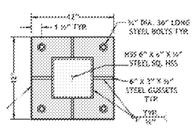

5 SD2 NEW DRIVE-THRU CANOPY
NOT TO SCALE

SPECIFICATIONS:
1. PANEL .090" ALUMINUM WITH 3M 680-10 REFLECTIVE WHITE VINYL GRAPHICS
2. 5" TUBE STEEL HORIZONTAL ARM
3. 10¾" SCH 40 ROUND PIPE SLEEVE, WITH CAP PLATE
4. 3" SCH 40 ROUND PIPE MAIN SUPPORT
5. 14"x18"x1/2" STEEL BASE PLATE
6. 5/8"x18" STEEL J-BOLTS
7. PAINT - PMS 187C RED

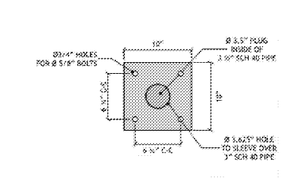

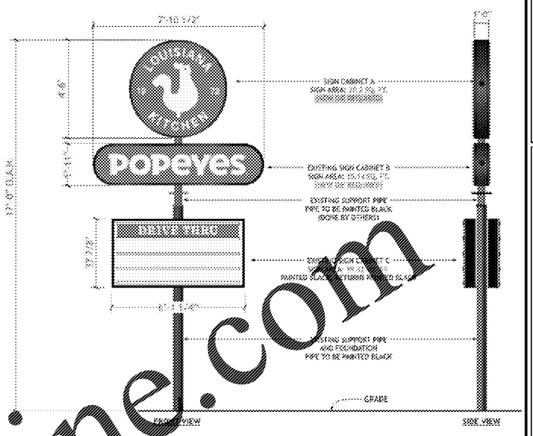

3 SD2 PYLON SIGN
NOT TO SCALE

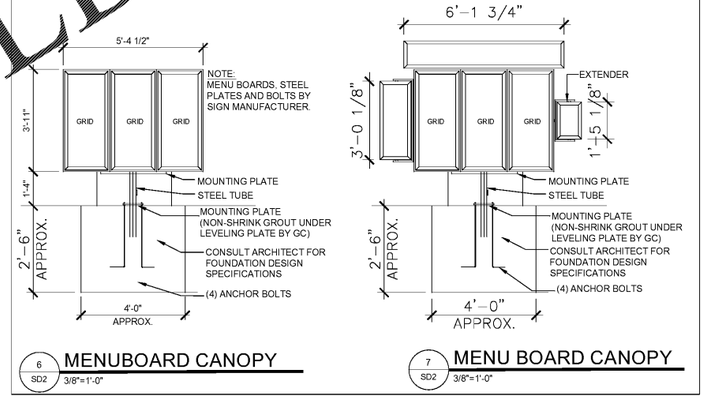

6 SD2 MENUBOARD CANOPY
3/8"=1'-0"

7 SD2 MENU BOARD CANOPY
3/8"=1'-0"

8 SD2 "LOVE THAT CHICKEN" GRAPHIC @ BRICK WALL
1/8"=1'-0"

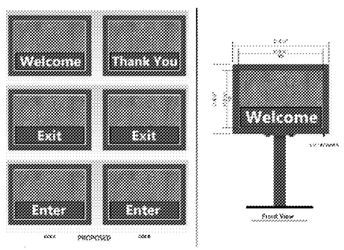

9 SD2 DIRECTIONAL SIGNS
NOT TO SCALE

Order Plans @ WWW.LDILine.com

FRCH NELSON
A NELSON BRAND
311 Elm Street Suite 600
Cincinnati OH 45202
513 241 3000
www.frchnelson.com

LOUISIANA KITCHEN
POPEYES

JPL MANAGEMENT

ISSUE INFORMATION

REVISIONS

Nelco Architecture, Inc.

PROJECT INFORMATION

BOWLING GREEN, KY

DISHMAN LANE
BOWLING GREEN, KY 42101

PROJECT #:
20.0001760.000

SHEET INFORMATION

SITE ACCESSORIES AND DETAILS

AW
DRAWN BY:
JN
REVIEWED BY:

SCALE:

AUTHORIZED FOR:
Permit / Bid

© 2021 This drawing, portion or otherwise, is the copyrighted property of Nelco Architecture, Inc. The drawing may not be used, reproduced or copied without the permission of Nelco Architecture, Inc.

SD2