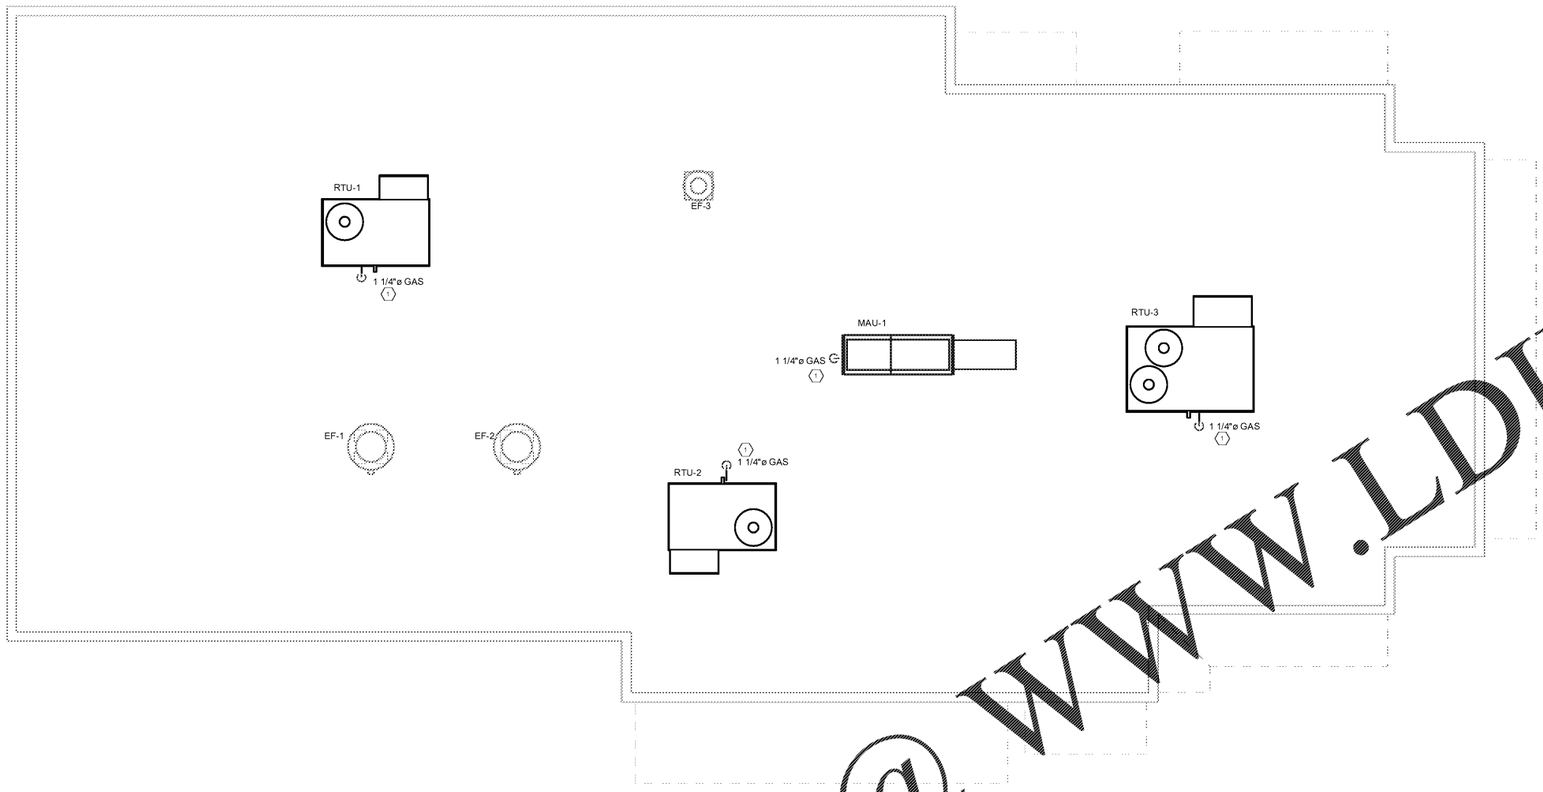

1 P2A **PLUMBING ROOF PLAN**
1/4" = 1'-0"

##	KEYED NOTES
1.	GAS PIPING EXTENDED UP THRU ROOF TO HVAC UNIT SEE DETAIL 8/SH P4.

Order Plans @ WWW.LDILine.com

FRCH NELSON
A NELSON BRAND
311 Elm Street Suite 600
Cincinnati OH 45202
513 241 3000
www.frchnelson.com

LOUISIANA KITCHEN
POPEYES

JPL MANAGEMENT

ISSUE INFORMATION

REVISIONS

Nelco Architecture, Inc.

STATE OF KENTUCKY
JOHN M. QUILLEN
30529
LICENSED
PROFESSIONAL ENGINEER
05/08/2020

PROJECT INFORMATION

BOWLING GREEN, KY

DISHMAN LANE
BOWLING GREEN, KY 42101

PROJECT #:
11352

SHEET INFORMATION

PLUMBING ROOF PLAN

DRAWN BY:
Designer

REVIEWED BY:
Checker

SCALE:
1/4" = 1'-0"

AUTHORIZED FOR:
PERMIT

P2A

© This drawing, printed or otherwise, is the copyrighted property of Nelco Architecture, Inc. The drawing may not be used, reproduced or copied without the permission of Nelco Architecture, Inc.

5/12/2020 12:24:35 PM C:\Users\eduffy\Documents\11352 - Popeyes - Bowling Green KY_eduffyQFFAU.rvt