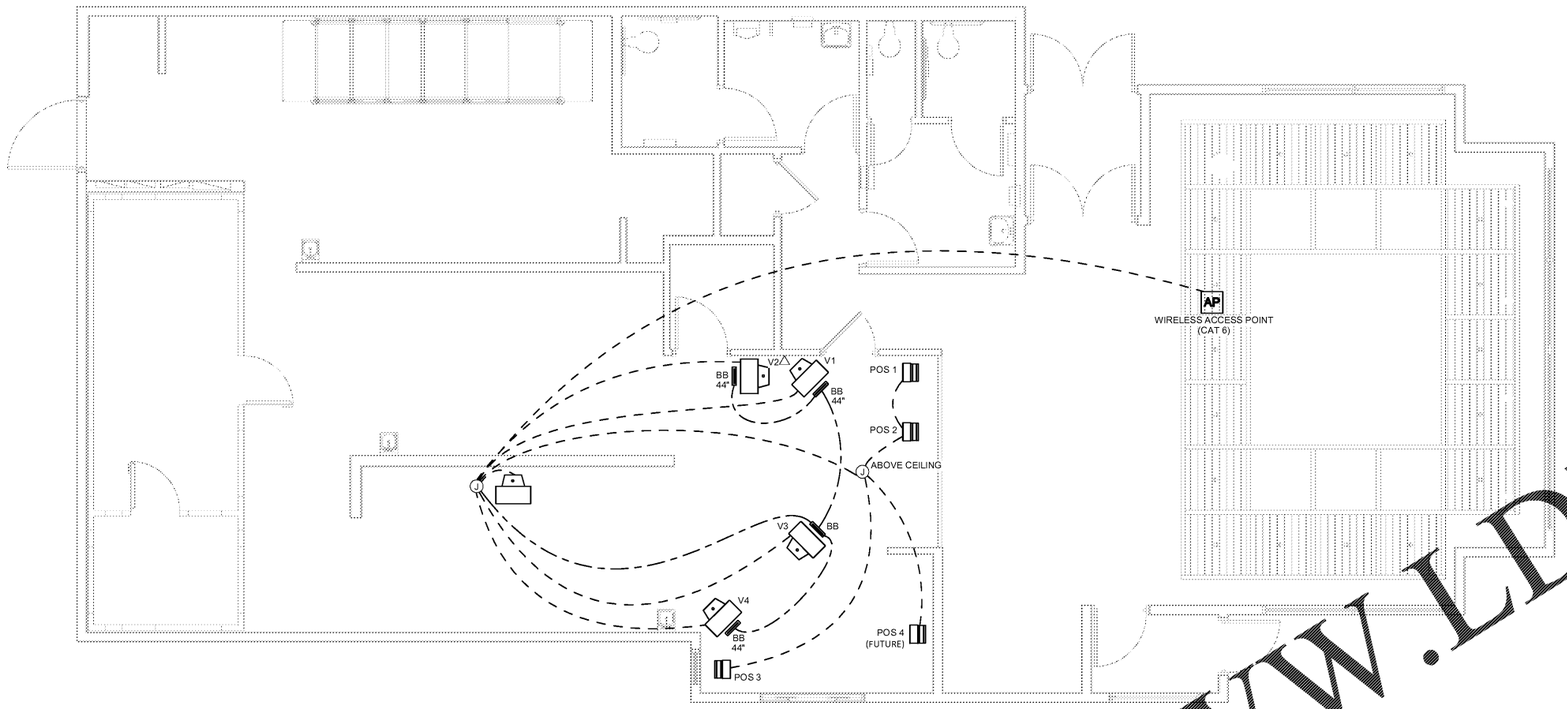

1 / E5 POS PLAN

1/4" = 1'-0"

Order Plans @ www.LDILine.com

REGISTER CONNECTIONS

1. CABLES SHALL BE COAX.
2. BUMP BARS SHALL BE MOUNTED TO DELIVERY SYSTEM AT AREAS MARKED "BB".
3. BUMP BAR CABLES SHALL BE RUN THROUGH DELIVERY SYSTEM FROM MOUNT UP THROUGH WALLS TO ABOVE THE CEILING AND BACK TO THE MANAGER STATION.
4. REFER TO THE ELECTRICAL SHEETS AND ARCHITECTURAL DRAWINGS FOR THE INSTALLATION LOCATIONS FOR THE J-BOXES
5. CRT MONITORS SHALL BE MOUNTED ON CEILING BRACKETS PROVIDED BY REGISTER SYSTEM.
6. WHERE CABLING IS INSTALLED IN WALLS, IT SHALL BE ROUTED IN A 1" CONDUIT THROUGH WALL TO ABOVE ACCESSIBLE CEILING.

LEGEND

- BUMP BAR WIRING
- VIDEO MONITOR AND POS WIRING
- BB - BUMP BARS
- V1 = VIDEO 1
  V2 = VIDEO 2
  V3 = VIDEO 3
  V4 = VIDEO 4
- POS- POINT OF SALE TERMINAL

NOTES:
1. MONITOR BRACKETS TO BE SUPPLIED AND INSTALLED BY P.O.S. VENDOR.
2. G.C. TO SUPPLY 2x4 BLOCKING AND TO SECURE BLOCKING AT LOCATION PER P.O.S. VENDOR DIRECTION. VERIFY W/ P.O.S. VENDOR BEFORE INSTALLATION

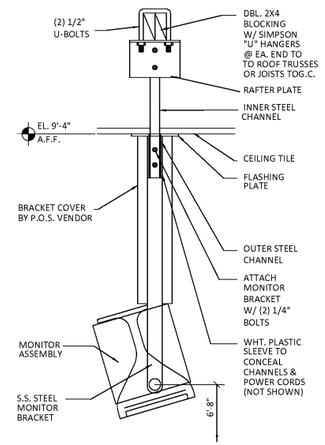

2 / E5 MONITOR MOUNTING DETAIL

NOT TO SCALE

FRCH NELSON
A NELSON BRAND
311 Elm Street Suite 600
Cincinnati OH 45202
513 241 3000
www.frchnelson.com

LOUISIANA KITCHEN
POPEYES

JPL MANAGEMENT

ISSUE INFORMATION

REVISIONS

△

Nelco Architecture, Inc.

STATE OF KENTUCKY
JOHNNY J. GUILLORY
30529
LICENSED
PROFESSIONAL ENGINEER

05/08/2020

PROJECT INFORMATION

BOWLING GREEN, KY

DISHMAN LANE
BOWLING GREEN, KY 42101

PROJECT #:
11352

SHEET INFORMATION

POS PLAN

DRAWN BY:
ED/ZF/BD

REVIEWED BY:
JJG/JWQ

SCALE:
1/4" = 1'-0"

AUTHORIZED FOR:
PERMIT

E5

© The drawing, printed or otherwise, is the copyrighted property of Nelco Architecture, Inc. The drawing may not be used, reproduced or copied without the permission of Nelco Architecture, Inc.

5/12/2020 12:24:18 PM C:\Users\edulfy\Documents\11362 - Popeyes - Bowling Green KY_edulfyOFFAU.rvt